THIS DRAWING IS UNPUBLISHED. RELEASED FOR PUBLICATION DEC ,1987.
© COPYRIGHT 1987 BY TYCO ELECTRONICS CORPORATION. ALL RIGHTS RESERVED.

LOC	DIST
J	

REVISIONS 変更

P	LTR	DESCRIPTION	DATE	DWN	APVD
	B1	REVISED PER ECO-10-000443	16JAN10	KK	AEG

1. MATERIAL AND FINISH
   CAP HOUSING AND TINE PLATE
   ; THERMOPLASTIC (UL94V-0) COLOR:BLACK
   POST CONTACT
   ; PHOS-BRONZE FINISH,OVER NICKEL
   MATING END:0.0002 MIN. OR
   0.00076 MIN. GOLD
   TERMINATION END:TIN
   OVER SEALING TREATMENT.
2. P.C.B. LAYOUT AND P.C.B. TREATMENT(REF.)
   USE A P.C.B. SURFACE ARE TREATED WITH SOLDER RESIST.
3. KINK POSITIONS(4 POSITIONS).
4. OBSOLETE PARTS: OBSOLETE CIS STREAMLINING PER D.RENAUD/D.SINISI

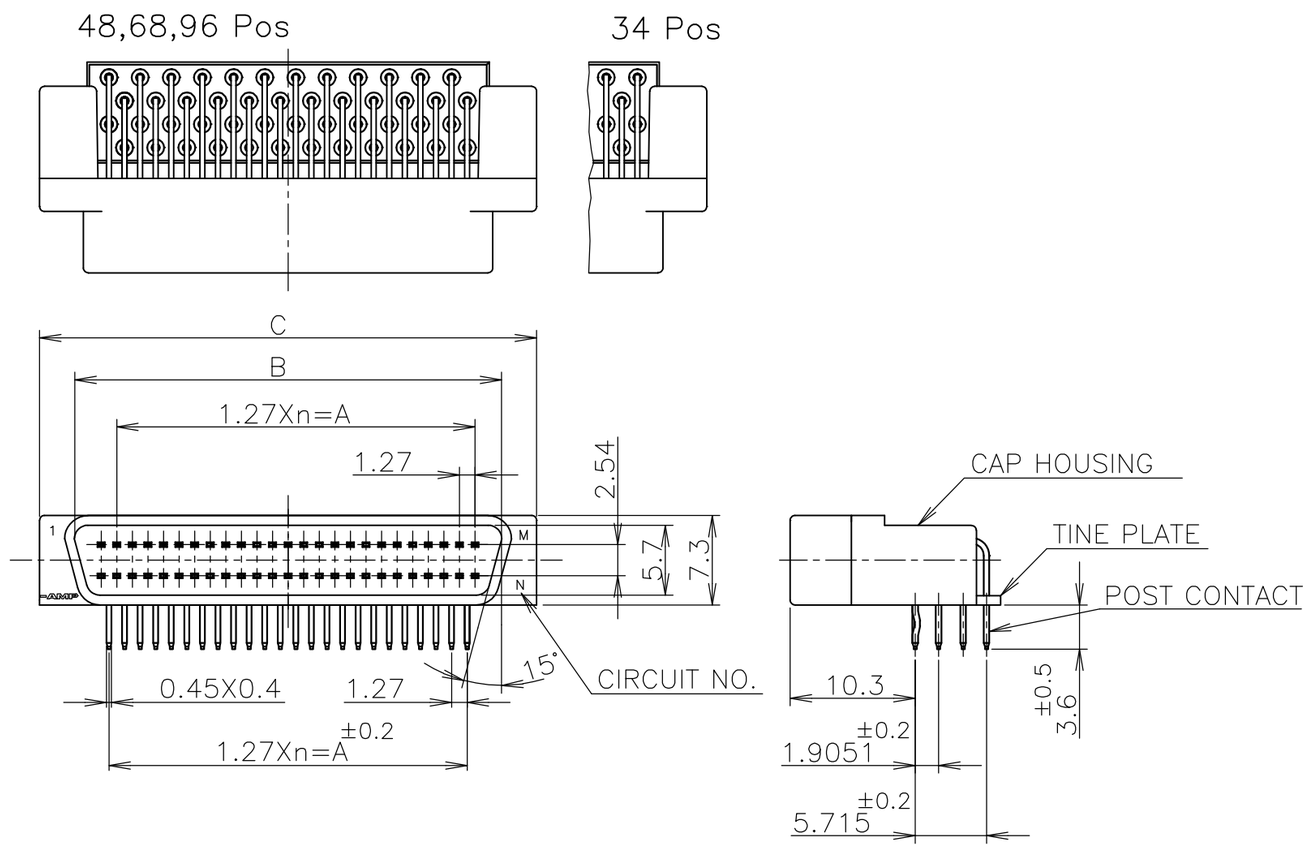

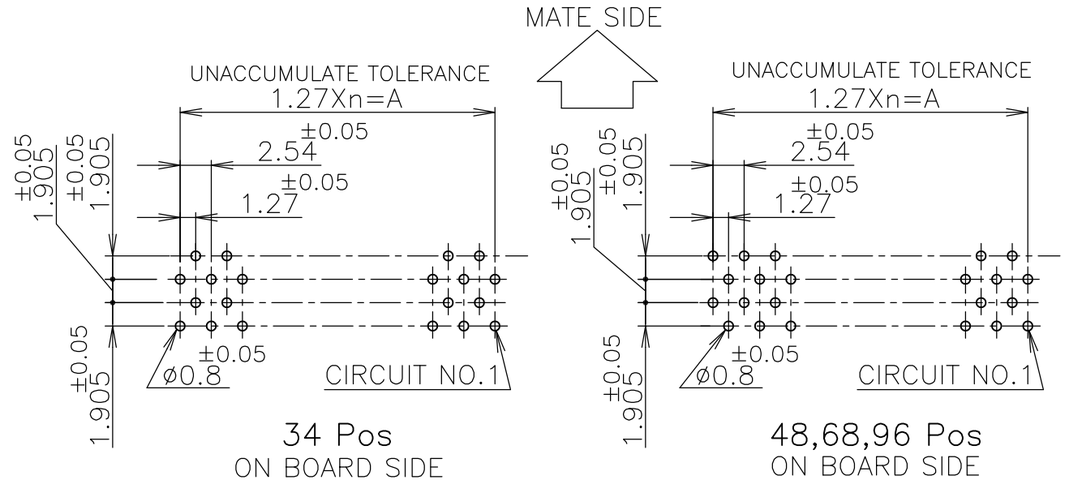

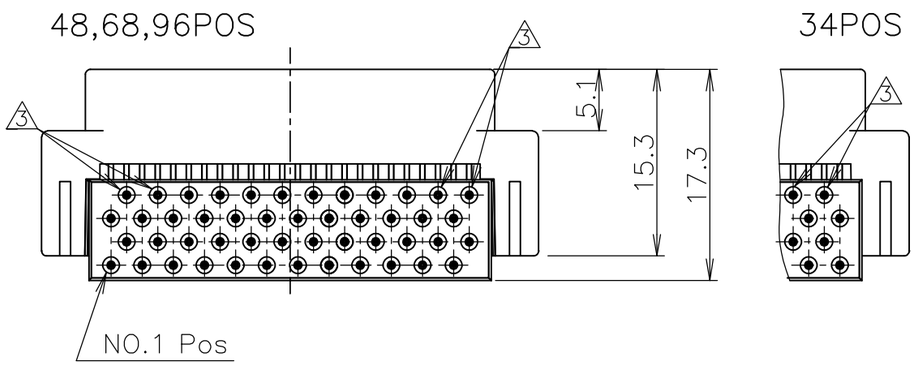

		N	M	A	B	C	n	POS.	PART NO.
		CIRCUIT NO.		DIMENSION					
4 OBSOLETE	Au PL. 0.00076 MIN.	96	48	59.69	64.06	71.00	47	96	~~6-174684-8~~
		68	34	41.91	46.28	53.22	33	68	6-174684-7
4 OBSOLETE		48	24	29.21	33.58	40.52	23	48	~~6-174684-6~~
		34	17	20.32	24.69	31.63	16	34	6-174684-5
4 OBSOLETE	Au PL. 0.0002 MIN.	96	48	59.69	64.06	71.00	47	96	174684-8
		68	34	41.91	46.28	53.22	33	68	~~174684-7~~
		48	24	29.21	33.58	40.52	23	48	174684-6
4 OBSOLETE		34	17	20.32	24.69	31.63	16	34	~~174684-5~~

THIS DRAWING IS A CONTROLLED DOCUMENT.

DIMENSIONS: 単位: 粍 MM

TOLERANCES UNLESS OTHERWISE SPECIFIED: 一般公差
0 PLC ±
1 PLC ±
2 PLC ±
3 PLC ±
4 PLC ±
ANGLES ±

MATERIAL 材料: 1
FINISH 仕上: 1

GENERAL TOLERANCE 一般公差
10≧: ±0.2
30≧ >10: ±0.25
100≧ >30: ±0.3
ANGLES: ±3°

鉛フリー
LEAD FREE

DWN	Y.SATO	23DEC87
CHK	R.NISHIMURA	23DEC88
APVD	T.DOI	23JAN88
PRODUCT SPEC 製品規格		
APPLICATION SPEC 取付適用規格		
WEIGHT		

tyco Electronics
Tyco Electronics AMP K.K.
Kawasaki.Japan

NAME 名称: CAP ASSY HORIZONTAL (W/KINK)
AMPLIMITE .050 SERIES I B-TO-B CONN.

SIZE	CAGE CODE	DRAWING NO 番号	RESTRICTED TO
A3	00779	C-174684	

CUSTOMER DRAWING | SCALE 尺度 2:1 | SHEET 1 OF 1 | REV B1

AMP 1470-19 REV 31MAR2000