THIS DRAWING IS UNPUBLISHED. RELEASED FOR PUBLICATION -,- .
© COPYRIGHT - By - ALL RIGHTS RESERVED.

LOC	DIST
CM	00

REVISIONS

P	LTR	DESCRIPTION	DATE	DWN	APVD
	L4	REVISED PER ECO-11-004917	11MAR11	RK	HMR

1. PACKAGED IN HEAT SEALED 3 MIL POLYBAG.
2. MIL NO. MS3367-4.
3. OBSOLETE PARTS: OBSOLETE CIS STREAMLINING PER D.RENAUD/D.SINISI

UNIT OF MEASURE	A	B	C	D	E	L		MAX BUNDLE DIAMETER	MIN TENSILE STRENGTH
INCHES	.175	.169	.096	.151	.037	4.07		.75	18 LBS
MM	4.45	4.29	2.44	3.84	.94	103		19.1	8.165 KG

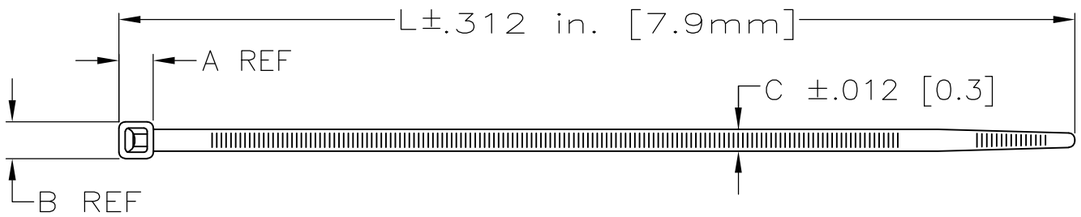

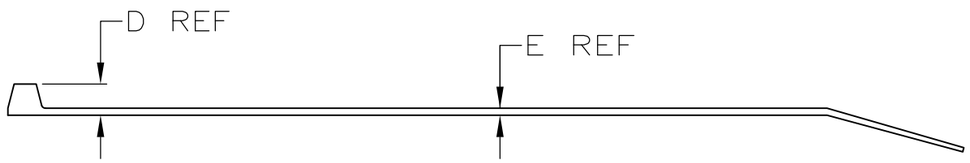

	QTY/BAG	COLOR	PART NUMBER
3 OBSOLETE	~~100~~	~~NATURAL HALAR~~	~~3-604771-0~~
	1000	NATURAL	2-604771-9
	1000	BLACK	2-604771-0
	100	NATURAL	1-604771-9
	100	BLACK	1-604771-0

METRIC

THIS DRAWING IS A CONTROLLED DOCUMENT.

DIMENSIONS: mm [INCHES]

TOLERANCES UNLESS OTHERWISE SPECIFIED:
0 PLC ± -
1 PLC ± -
2 PLC ± -
3 PLC ± -
4 PLC ± -
ANGLES ± -

MATERIAL: NYLON 6/6

FINISH: -

DWN K. WHITAKER 07-NOV-03
CHK D. COLEY 07-NOV-03
APVD D. COLEY 07-NOV-03
PRODUCT SPEC —
APPLICATION SPEC —
WEIGHT —

TE Connectivity

NAME: CABLE TIE, 4 INCH
—
—

SIZE	CAGE CODE	DRAWING NO	RESTRICTED TO
A3	00779	C-604771	—

CUSTOMER DRAWING

SCALE 1:1 SHEET 1 OF 1 REV L4