THIS DRAWING IS UNPUBLISHED. RELEASED FOR PUBLICATION MARCH ,2006.
© COPYRIGHT 2006 BY TYCO ELECTRONICS CORPORATION. ALL INTERNATIONAL RIGHTS RESERVED.

LOC	DIST
E	B

REVISIONS

P	LTR	DESCRIPTION	DATE	DWN	APVD
	C	ECR-07-011040	10/05/07	AM	FWK
	C1	ECR-10-015172	14AUG10	RK	JK

NOTES:

1. ELECTRICAL DATA: CONTACT RESISTANCE: 10 mOhm MAX
   INSULATION RESISTANCE: 100 MOhm MIN at 500VDC
   CURRENT RATING: 5 AMPS
   BREAKDOWN VOLTAGE: 500 VAC MIN PER MINUTE
2. ENVIRONMENTAL: OPERATING TEMPERATURE: −20°C TO +80°C
   SEALING REQUIREMENTS: IP67
3. PROD SPEC: 108-3641
4. PACKAGING: 107-3334
5. FOR TECHNICAL DATA REFER TO YOUR LOCAL TYCO ELECTRONICS SALES OFFICE
6. ALL DIMENSIONS ARE NOMINAL FOR REFERENCE ONLY UNLESS OTHERWISE STATED

ITEM	DESCRIPTION	MATERIAL	FINISH/COLOUR	QTY
1	SCREW NUT	ZINC DIE CAST	2.5µm NICKEL PLATED	1
2	CONNECTOR BODY	POLYURETHANE	BLACK	1
3	SOCKET CONTACT	BRASS	0.15µm GOLD OVER NICKEL	3
4	3 CORE CABLE (CORES 22AWG TO UL2464)	PVC JACKET UV RESISTANT	BLACK	1
5	'O' RING	VITON	GREEN	1

PIN ASSIGNMENTS
FRONT VIEW

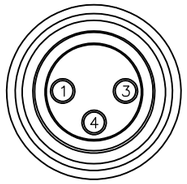

PIN	WIRE COLOUR
4	BLACK
3	BLUE
1	BROWN

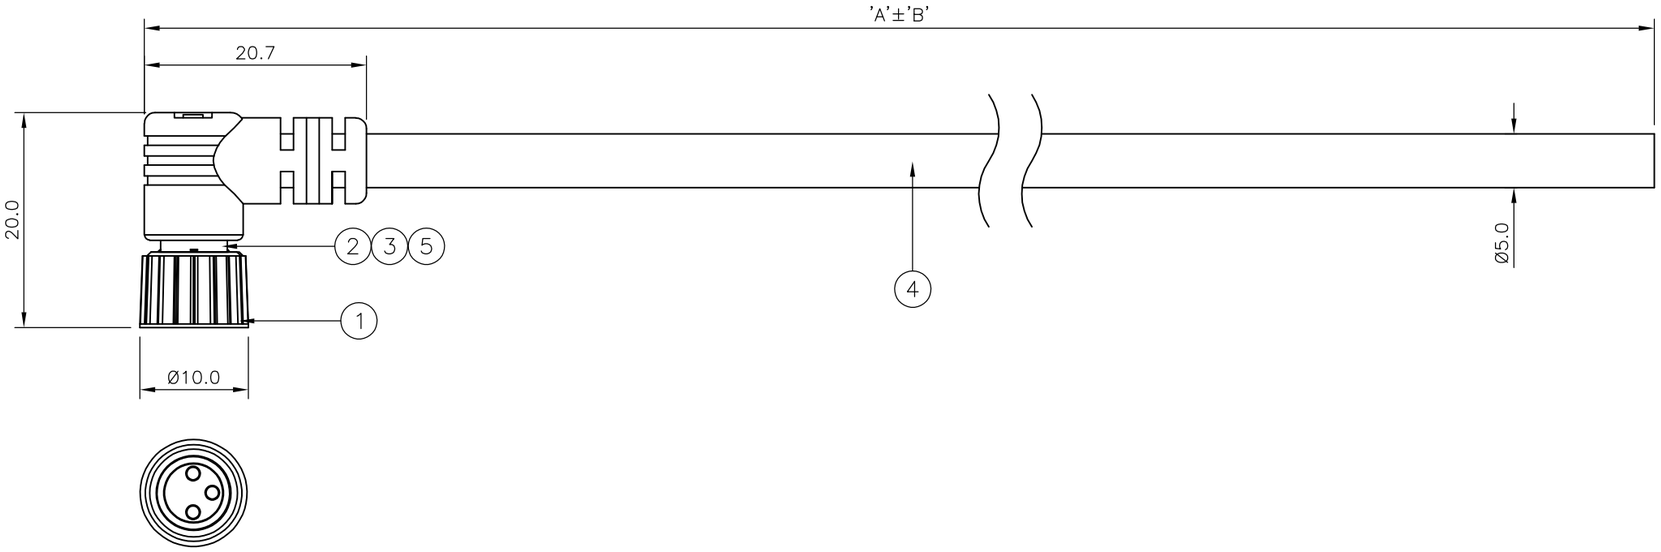

	DIM A	TOL 'B'	DESCRIPTION	PART NUMBER
OBSOLETE	~~10000~~	~~500 mm~~	~~M8 RIGHT ANGLED FEMALE CONNECTOR 10.0m CABLE~~	~~1838296-5~~
OBSOLETE	~~7000~~	~~350 mm~~	~~M8 RIGHT ANGLED FEMALE CONNECTOR 7.0m CABLE~~	~~1838296-4~~
	5000	250 mm	M8 RIGHT ANGLED FEMALE CONNECTOR 5.0m CABLE	1838296-3
OBSOLETE	~~3000~~	~~150 mm~~	~~M8 RIGHT ANGLED FEMALE CONNECTOR 3.0m CABLE~~	~~1838296-2~~
	2000	100 mm	M8 RIGHT ANGLED FEMALE CONNECTOR 2.0m CABLE	1838296-1

THIS DRAWING IS A CONTROLLED DOCUMENT.

DIMENSIONS: mm

TOLERANCES UNLESS OTHERWISE SPECIFIED:
0 PLC ± –
1 PLC ± –
2 PLC ± –
3 PLC ± –
4 PLC ± –
ANGLES ± –

MATERIAL –
FINISH –

DWN MANJUNATH.T.N 29MAR06
CHK F.WHEELER-KING 07AUG06
APVD F.WHEELER-KING 07AUG06
PRODUCT SPEC —
APPLICATION SPEC —
WEIGHT —

Tyco Electronics
Tyco Electronics Corporation
Bideford, UK, EX39 4HE

NAME
M8 RIGHT ANGLED FEMALE CONNECTOR WITH STRAIN RELIEF 3 POSITION, PVC CABLE

SIZE	CAGE CODE	DRAWING NO	RESTRICTED TO
A3	00779	C-1838296	—

CUSTOMER DRAWING | SCALE NTS | SHEET 1 OF 1 | REV C1