THIS DRAWING IS UNPUBLISHED. RELEASED FOR PUBLICATION -,- .
© COPYRIGHT - BY TYCO ELECTRONICS CORPORATION. ALL RIGHTS RESERVED.

LOC	DIST
CM	0

REVISIONS

P	LTR	DESCRIPTION	DATE	DWN	APVD
	L	REV PER ECR 10-003079	03MAR10	JR	TM

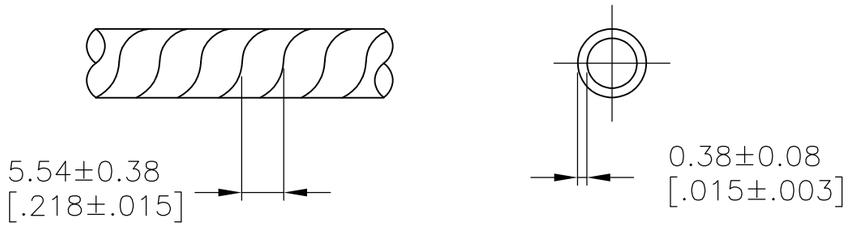

1. MAX BUNDLE RANGE: 1.60[.063] TO 12.70[.500].
2. WEIGHT PER 304.8M [1000ft]: 1.14KG[2.5LBS].
3. OVERALL LENGTH TO BE WITHIN +1 Ft -0 Ft.
4. ONE SPLICE PER BOX IS ALLOWABLE.
5. SUPERSEDED BY 500035-1

	LENGTH	COLOR	PART NUMBER
OBSOLETE	~~30.48M[100ft]BOX~~	~~BLACK~~	~~500035-2~~ 5
	15.24M[50ft]BOX	BLACK	500035-1

THIS DRAWING IS A CONTROLLED DOCUMENT.

DIMENSIONS: mm [INCHES]

TOLERANCES UNLESS OTHERWISE SPECIFIED:
0 PLC ± -
1 PLC ± -
2 PLC ± -
3 PLC ± -
4 PLC ± -
ANGLES ± -

MATERIAL: NYLON
FINISH: -

DWN W.CHANDLER 17DEC93
CHK D KAAT 30MAR94
APVD D KAAT 30MAR94
PRODUCT SPEC -
APPLICATION SPEC -
WEIGHT -

Tyco Electronics
Tyco Electronics Corporation
Harrisburg, PA 17105-3608

NAME: SPIRAP, NYLON, OUTDOOR 1/8 INCH DIAMETER -

SIZE	CAGE CODE	DRAWING NO	RESTRICTED TO
A3	00779	C-500035	-

CUSTOMER DRAWING | SCALE 4:1 | SHEET 1 OF 1 | REV L