THIS DRAWING IS UNPUBLISHED. RELEASED FOR PUBLICATION - , - .
© COPYRIGHT - By - ALL RIGHTS RESERVED.

LOC	DIST
AD	00

REVISIONS

P	LTR	DESCRIPTION	DATE	DWN	APVD
	N5	REVISED PER ECO-13-005565	29MAR13	KH	JO

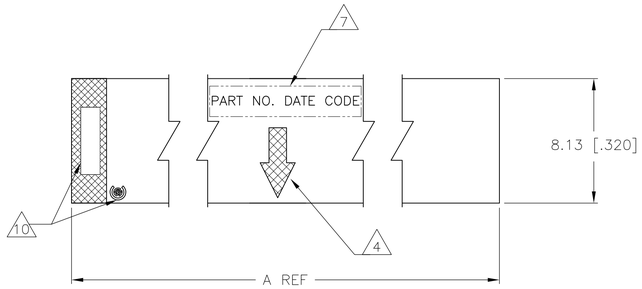

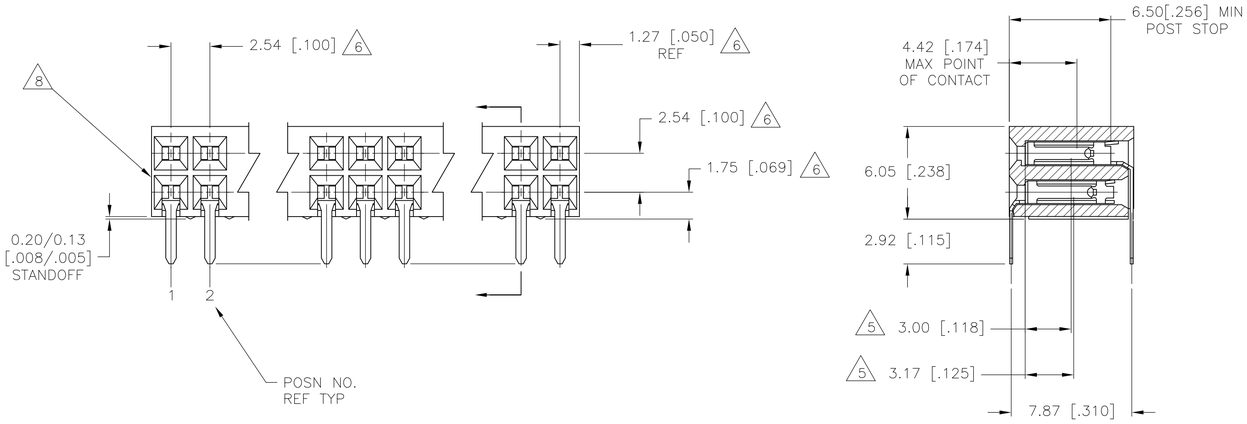

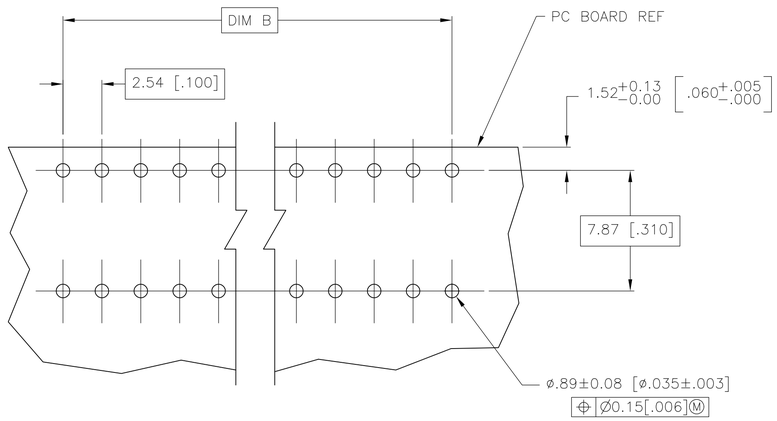

RECOMMENDED PC BOARD LAYOUT

1. HOUSING MATERIAL: GLASS FILLED POLYESTER, COLOR- BLACK
2. CONTACT MATERIAL: PHOSPHOR BRONZE
3. CONTACT FINISH: 0.00025[.000010] THK DUPLEX PLATED GOLD ON CONTACT AREA, 0.00127[.000050] MIN THK BRIGHT TIN-LEAD ON SOLDERLEADS, ALL OVER 0.00127[.000050] NICKEL
4. MOLDED IN ARROW DESIGNATES THE MATING FACE OF THE CONNECTOR
5. POINT OF MEASUREMENT FOR PLATING THICKNESS OF CONTACT AREA
6. DIMENSIONS PERTAIN TO HOUSING CAVITY CENTERLINES
7. MARK PART NUMBER AND DATE CODE IN APPROXIMATE LOCATION SHOWN, EITHER END.
8. ALTERNATE LOCATION FOR DATE CODE FOR 4 AND 6 POSITION.
9. NO PART NUMBER MARKING REQUIRED FOR THIS PART.
10. TE LOGO AND CSA LOGO ARE MOLDED INTO HOUSING, THIS LOCATION.

B	A	NO. OF POSN	ASSEMBLY PART NUMBER
162.56[6.400]	165.10[6.500]	130	6-146140-4
160.02[6.300]	162.56[6.400]	128	6-146140-3
157.48[6.200]	160.02[6.300]	126	6-146140-2
154.94[6.100]	157.48[6.200]	124	6-146140-1
152.40[6.000]	154.94[6.100]	122	6-146140-0
149.86[5.900]	152.40[6.000]	120	5-146140-9
147.32[5.800]	149.86[5.900]	118	5-146140-8
144.78[5.700]	147.32[5.800]	116	5-146140-7
142.24[5.600]	144.78[5.700]	114	5-146140-6
139.70[5.500]	142.24[5.600]	112	5-146140-5
137.16[5.400]	139.70[5.500]	110	5-146140-4
134.62[5.300]	137.16[5.400]	108	5-146140-3
132.08[5.200]	134.62[5.300]	106	5-146140-2
129.54[5.100]	132.08[5.200]	104	5-146140-1
127.00[5.000]	129.54[5.100]	102	5-146140-0
124.46[4.900]	127.00[5.000]	100	4-146140-9
121.92[4.800]	124.46[4.900]	98	4-146140-8
119.38[4.700]	121.92[4.800]	96	4-146140-7
116.84[4.600]	119.38[4.700]	94	4-146140-6
114.30[4.500]	116.84[4.600]	92	4-146140-5
111.76[4.400]	114.30[4.500]	90	4-146140-4
109.22[4.300]	111.76[4.400]	88	4-146140-3
106.68[4.200]	109.22[4.300]	86	4-146140-2
104.14[4.100]	106.68[4.200]	84	4-146140-1
101.16[4.000]	104.14[4.100]	82	4-146140-0
99.06[3.900]	101.16[4.000]	80	3-146140-9
96.52[3.800]	99.06[3.900]	78	3-146140-8
93.98[3.700]	96.52[3.800]	76	3-146140-7
91.44[3.600]	93.98[3.700]	74	3-146140-6
88.90[3.500]	91.44[3.600]	72	3-146140-5
86.36[3.400]	88.90[3.500]	70	3-146140-4
83.82[3.300]	86.36[3.400]	68	3-146140-3
81.28[3.200]	83.82[3.300]	66	3-146140-2
78.74[3.100]	81.28[3.200]	64	3-146140-1
76.20[3.000]	78.74[3.100]	62	3-146140-0
71.12[2.800]	73.66[2.900]	58	2-146140-9
66.04[2.600]	68.58[2.700]	54	2-146140-8
63.50[2.500]	66.04[2.600]	52	2-146140-7
58.42[2.300]	60.96[2.400]	48	2-146140-6
55.88[2.200]	58.42[2.300]	46	2-146140-5
53.34[2.100]	55.88[2.200]	44	2-146140-4
50.8[2.000]	53.34[2.100]	42	2-146140-3
68.58[2.700]	71.12[2.800]	56	2-146140-2
73.66[2.900]	76.20[3.000]	60	2-146140-1
60.96[2.400]	63.50[2.500]	50	2-146140-0
48.26[1.900]	50.8[2.000]	40	1-146140-9
45.72[1.800]	48.26[1.900]	38	1-146140-8
43.18[1.700]	45.72[1.800]	36	1-146140-7
40.64[1.600]	43.18[1.700]	34	1-146140-6
~~38.10[1.500]~~	~~40.64[1.600]~~	~~32~~	~~1-146140-5~~
35.56[1.400]	38.10[1.500]	30	1-146140-4
33.02[1.300]	35.56[1.400]	28	1-146140-3
30.48[1.200]	33.02[1.300]	26	1-146140-2
27.94[1.100]	30.48[1.200]	24	1-146140-1
25.40[1.000]	27.94[1.100]	22	1-146140-0
22.86[.900]	25.40[1.000]	20	146140-9
20.32[.800]	22.86[.900]	18	146140-8
17.78[.700]	20.32[.800]	16	146140-7
15.24[.600]	17.78[.700]	14	146140-6
12.70[.500]	15.24[.600]	12	146140-5
9 10.16[.400]	12.70[.500]	10	146140-4
9 7.62[.300]	10.16[.400]	8	146140-3
9 5.08[.200]	7.62[.300]	6	8 146140-2
9 2.54[.100]	5.08[.200]	4	8 146140-1

SUPERSEDED BY 1-5146140-5

THIS DRAWING IS A CONTROLLED DOCUMENT.

DIMENSIONS: mm

TOLERANCES UNLESS OTHERWISE SPECIFIED:
0 PLC ± -
1 PLC ± -
2 PLC ± -
3 PLC ± 0.13[.005]
4 PLC ± -
ANGLES ± -

MATERIAL 1 2
FINISH 3

DWN R BROWN 03JUN02
CHK J OLSON 03JUN02
APVD J OLSON 03JUN02
PRODUCT SPEC —
APPLICATION SPEC —
WEIGHT —
CUSTOMER DRAWING

TE Connectivity

NAME AMPMODU MOD II RECEPTACLE ASSEMBLY, HORIZONTAL, .100 CL, 2 ROW, CLOSED-ENTRY, SHORT POINT OF CONTACT, END-TO-END STACKABLE

SIZE	CAGE CODE	DRAWING NO	RESTRICTED TO
A1	00779	C-146140	—

SCALE 5:1 SHEET 1 OF 1 REV N5