



FCIconnect.com


Copyright FCI

PRODUCT NUMBER
XXXXX-YYYHPLF


- LEAD FREE OPTION
SEE NOTE 1,13
- SPECIAL OPTIONS
SEE NOTE 1 OR 10
- HIGH TEMPERATURE PLASTIC
SEE NOTE 1
- NO OF
POSITIONS
SEE NOTE 1
- PIN PLATING
SEE SHEET 2
- BASE PART NO.

67996-X XX-XXX XXX LF

- TAIL LENGTH (EXAMPLE BELOW)
3.0mm=030 12.8mm=128
(SEE NOTE 16 & 17)
- MATING LENGTH (EXAMPLE BELOW)
5.0mm=050 25.5mm=255
(SEE NOTE 16 & 17)
- TOTAL NUMBER OF POSITIONS
FROM 2 (2X1) THRU 72 (2X36) POS.
- PIN PLATING (SEE NOTE 14)
1=0.76µm Au
4= PURE TIN
8=0.36µm Au
- BASE PART NO.
DOUBLE ROW

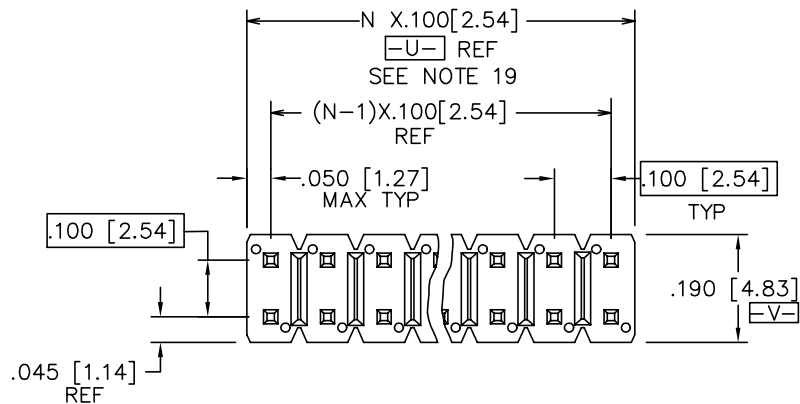


TOP VIEW

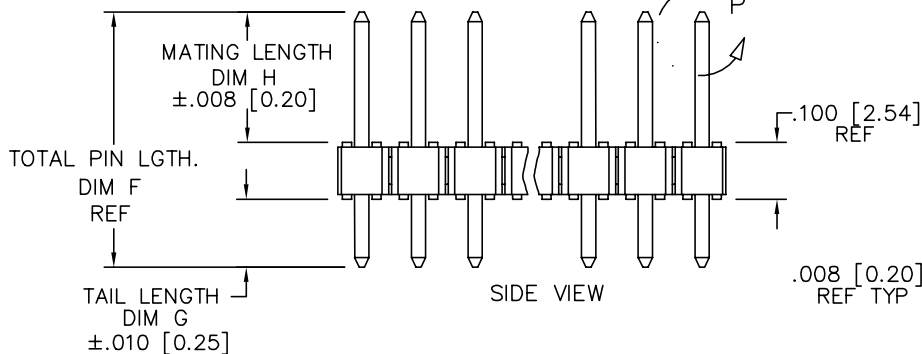


SIDE VIEW

END VIEW

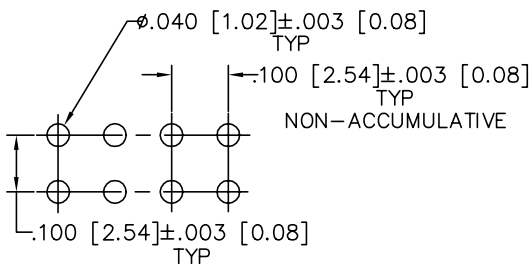

RECOMMENDED HOLE PATTERN

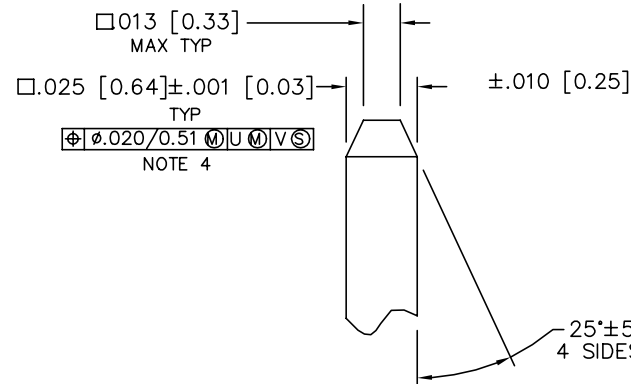

DETAIL P
SCALE 5:1
TYP BOTH ENDS

mat'l. code NOTE 2 & 3				surface ISO 1302 ✓		tolerance ISO 406 ISO 1101		projection 		product family BERGSTIK					
ltr		ecn no		dr		date		tolerances unless otherwise specified				title			
DF		N11-0180		J.Z		2011-05-31		angles		linear		.001±.01 / .001±.03		INCH/MM	
DG		ELX-N-13471		J.Z		2011-11-16						.0001±.005 / .001±.13		BERGSTIK II HEADER D/R	
DH		ELX-N-16105		ZK		2013-10-22		0°±2°				.0001±.002 / .001±.051		.100/2.54cc STRAIGHT	
												scale 2:1			
								dr		T.BREWBAKER		12/21/94		dwg no sheet 1 of 8 size	
								enrg		T.HANNA		12/21/94			
								chr		J.MURPHY		12/21/94			
								appd		T.HANNA		12/21/94		67996 A3	
														type Product Customer Drawing	
sheet index		revision sheet		DH		1 ...		DH		8					

PIN PLATING CODES:	
XXXX-1YY	30u"/0.76u MIN (SEE NOTE 14) OVER 50u"/1.27u MIN Ni
XXXX-2YY	15u"/0.38u MIN (SEE NOTE 14) OVER 50u"/1.27u MIN Ni
XXXX-3YY	50u"/1.27u MIN (SEE NOTE 14) OVER 50u"/1.27u MIN Ni
XXXX-4YY	100u"/2.54u MIN Sn OVER 50u"/1.27u MIN Ni (SEE NOTE 15)
XXXX-4YYHLF	
XXXX-5YY	15u"/0.38u MIN (SEE NOTE 14) OVER 50u"/1.27u MIN Ni
XXXX-6YY	30u"/0.76u MIN (SEE NOTE 14) OVER 50u"/1.27u MIN Ni
XXXX-7YY	30u"/0.76u MIN (SEE NOTE 14) OVER 50u"/1.27u MIN Ni
XXXX-8YY	15u"/0.38u MIN (SEE NOTE 14) OVER 50u"/1.27u MIN Ni
XXXX-9YY	15u"/0.38u MIN (SEE NOTE 14) OVER 50u"/1.27u MIN Ni
XXXX-0YY	30u"/0.76u MIN (SEE NOTE 14) OVER 50u"/1.27u MIN Ni

NOTES

1. PART NUMBER OPTIONS:
PIN PLATING CODES (SEE ABOVE)

HIGH TEMPERATURE MATERIAL:

PART NUMBERS WITH AND WITHOUT "H" WILL BE SUPPLIED WITH HIGH TEMPERATURE PLASTIC.

NUMBER OF POSITIONS :

EVEN NUMBER OF POSITIONS FROM 2 (2X1) THROUGH 72 (2X36).
-X00H INDICATES BERGSTRIIP PRODUCT. SEE PAGE 3
FOR SPECIAL GEOMETRY OF THIS CONTINUOUS STRIP PRODUCT.
AUTOMATED REELS WILL CONTAIN 45,000 PINS.
SEE SPECIFIC PART NUMBERS FOR AVAILABILITY.

PACKAGING:

PACKAGED IN POLY BAGS.
EIGHT DIGIT PART NUMBERS FOLLOWED BY A "T" ARE PACKAGED
IN TUBES. SEE SPECIFIC PART NUMBERS FOR AVAILABILITY.
EIGHT DIGIT PART NUMBERS FOLLOWED BY A "G" ARE PACKAGED
IN GPAX FOR IBM ONLY. SEE SPECIFIC PART NUMBERS FOR AVAILABILITY.
PART NUMBERS FOLLOWED BY A "C" ARE PACKAGED IN TUBES
WITH A PICKUP CAP APPLIED.
EIGHT DIGIT PART NUMBERS FOLLOWED BY A "A" ARE PACKAGED 
IN TAPE/REEL WITH PICKUP CAP P/N 95730-003 APPLIED, PER BUS-14-345.

LEAD FREE:

ADD "HLF" SUFFIX AT THE END OF PART NUMBER FOR LEAD FREE
OPTION, NOT AVAILABLE FOR -5YY,-5YYH, -6YY & -6YYH

2. BODY MATERIAL:

BODY MATERIAL : MANUFACTURER'S OPTION OF NYLON, PCT GLASS FIBER
REINFORCED OR MINERAL FILLED LCP FLAME RETARDENT PER UL-94V-0.
COLOR: BLACK

BERGSTRIIP™ PRODUCED WITH HIGH TEMPERATURE LCP
THERMOPLASTIC, FLAME RETARDENT PER UL-94V-0.
COLOR: BLACK

PART NUMBERS WITH "H" AND WITHOUT SUFFIX WILL WITHSTAND EXPOSURE
TO 260° C PEAK TEMPERATURE FOR 20 SECONDS IN
WAVE SOLDER, INFRA-RED OR VAPOR PHASE SOLDER PROCESS.



3. PIN MATERIAL: PHOS BRONZE.
4. MEASURED WITH PART IN RESTRAINED CONDITION.
5. TWO SIDES OF PIN TIPS NOT PLATED. TYPICAL BOTH ENDS.
6. 2LBS/0.9KG MIN PIN RETENTION IN EITHER DIRECTION.
7. MILITARY BERGSTIK HEADER
P/N XXXXX-XY-MIL
NOT AVAILABLE.
8. ±.010/0.25 TOL APPLIES TO ALL "G" TAILS EXCEPT
INDICATED PARTS ON TABLE WHERE +.010/0.25 -.000/0.00
APPLIES.
9. NOTCH CONFIGURATION WILL VARY PER VENDOR'S DISCRETION.
10. BERGSTRIIP™ PART NUMBERS FOLLOWED BY
BY A "B" ARE BULK PRICED.
11. TAIL LENGTH (DIM. G) TO BE ±.008/.020.
12. POSITIONS PER ROW 37 TO 50 CAN BE PRODUCED,
BUT FLATNESS AND CURVATURE MAY NOT BE
HELD AS CLOSE AS 36 POSITIONS.
13. THESE PRODUCTS MEETS EUROPEAN UNION DIRECTIVES AND OTHER
COUNTRY REGULATION AS DESCRIBED IN GS-22-008.
14. PLATING OPTIONS:
PERFORMANCE PLATING WILL BE EITHER GOLD OR GXT ON POST OR TAIL,
OPTIONALLY (78~295u"/2~7.5u) TIN ON TAIL.
15. "THIS PRODUCT HAS 100% TIN PLATING IN THE INTERFACE AND
HAS NOT BEEN TESTED FOR WHISKER GROWTH IN ALL INTERCONNECT
ENVIRONMENTS."
16. THE OAL DON'T EXCEED 34.5mm
17. INCREMENTS BY 0.1mm IN LENGTHS ONLY
18. FOR SPECIAL PACKAGING REQUEST PLEASE CONTACT PRODUCT MANAGER FOR AVAILABILITY
19. TO DETERMINE DIMENSIONS:
N=NUMBER OF POSITION PER ROW
EXAMPLE: 10 POS. N X .100/2.54

mat'l. code				surface		tolerance		projection	product family	
NOTE 2 & 3				ISO 1302 ✓		ISO 406 ISO 1101			BERGSTIK	
ltr	ecn	no	dr	date	tolerances unless otherwise specified				title	
DG					angles	linear	XXX±01/XX±3		BERGSTIK II HEADER D/R	
							XXX±0.005/XXX±.13	INCH/MM	.100/2.54cc STRAIGHT	
					0°±2°		XXX±0020/XXX±.05		scale 2:1	
			dr	T.BREWBAKER	12/21/94		dwg no		sheet 2 of 8	size
			enrg	T.HANNA	12/21/94		67996		A3	
			chr	J.MURPHY	12/21/94					
			appd	T.HANNA	12/21/94					
sheet index		revision sheet								

Copyright FCI



FCIconnect.com

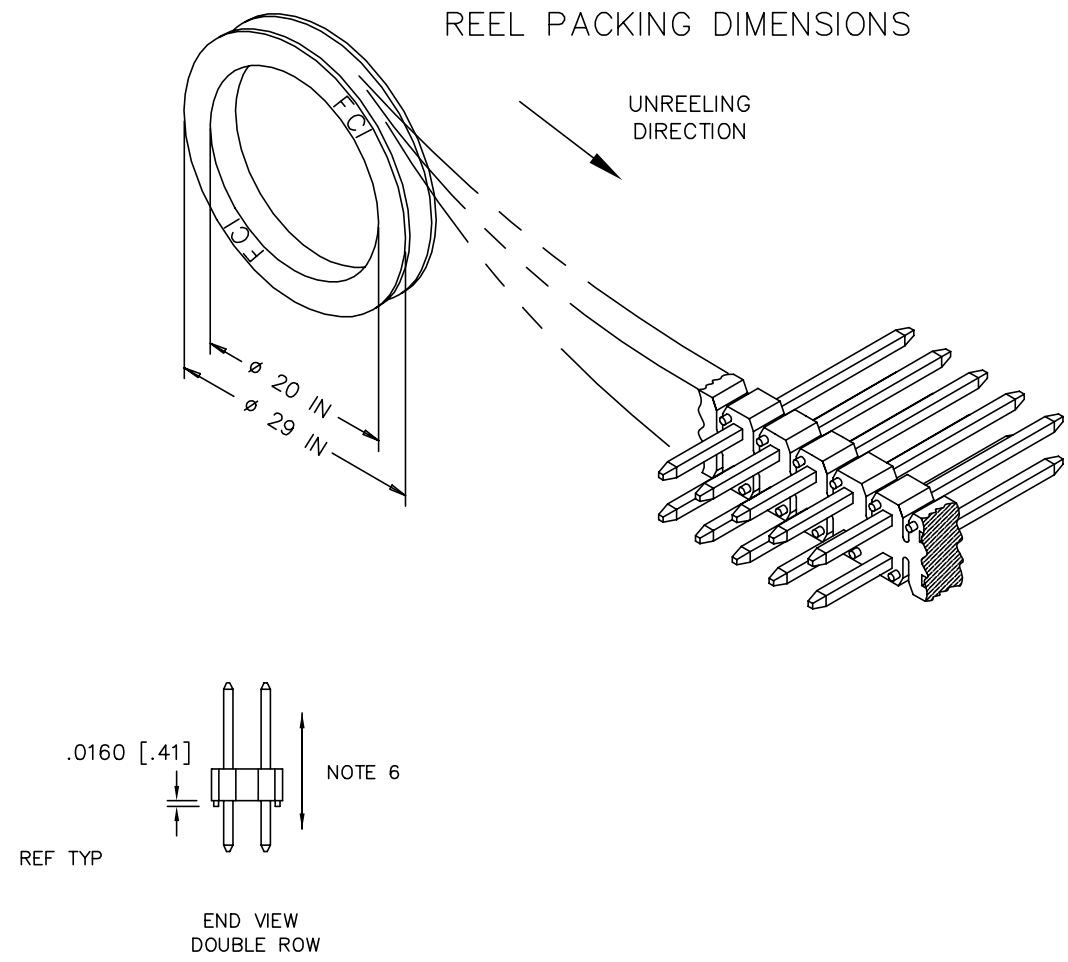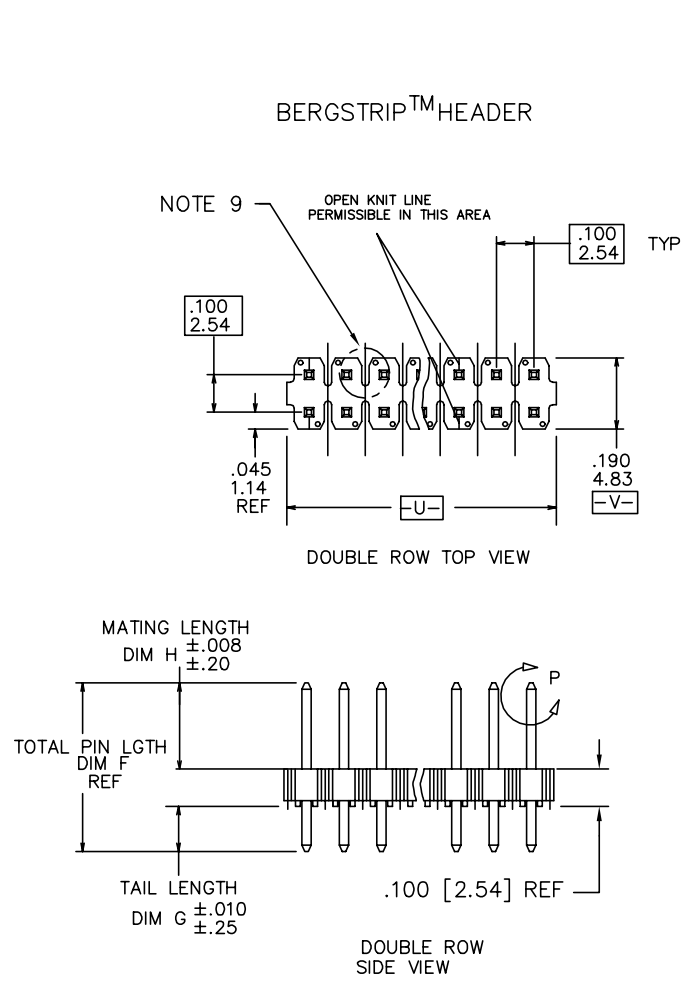

mat'l. code NOTE 2 & 3				surface ISO 1302 ✓		tolerance ISO 406 ISO 1101		projection 		product family BERGSTIK			
ltr	ecn	no	dr	date	tolerances unless otherwise specified					title			
DH					angles	linear	.XX±.01 / X±.3			INCH/MM			
							.XXX±.005 / .XX±.13						
							0°±2°			scale 2:1			
					dr	T.BREWBAKER	12/21/94			dwg no		sheet 3 of 8	size
					engr	T.HANNA	12/21/94			67996		A3	
					chr	J.MURPHY	12/21/94			type Product Customer Drawing			
					appd	T.HANNA	12/21/94						
sheet index		revision sheet											

1				2		3							4		5		6
PRODUCT NUMBER		TOT. PIN LGTH.		TAIL LENGTH		MATING LENGTH						BERGSTRIPTM		LF			
		DIM F		DIM G		DIM H		PACKAGING		NOTES		AVAILABLE		OPTION			
		ENGLISH		METRIC		ENGLISH											
~~69132-XXX~~		~~0.760~~		~~19.30~~		~~0.120~~		~~3.05~~		~~0.540~~		~~13.72~~		~~POLY BAGS/TUBES~~		~~---~~	
69133-XXX		0.615		15.62		0.285		7.24		0.230		5.84		POLY BAGS		---	
69157-XXX		0.410		10.41		0.110		2.79		0.200		5.08		POLY BAGS		---	
~~71217-XXYH~~		~~1.000~~		~~25.40~~		~~0.450~~		~~11.43~~		~~0.450~~		~~11.43~~		~~POLY BAGS~~		~~---~~	
~~71222-XXYH~~		~~0.850~~		~~21.59~~		~~0.250~~		~~6.35~~		~~0.500~~		~~12.70~~		~~POLY BAGS~~		~~---~~	
~~72273-XXYH~~		~~0.725~~		~~18.42~~		~~0.110~~		~~2.79~~		~~0.515~~		~~13.08~~		~~POLY BAGS~~		~~---~~	
~~72448-XXYH~~		~~0.658~~		~~16.71~~		~~0.172~~		~~4.37~~		~~0.386~~		~~9.80~~		~~POLY BAGS~~		~~---~~	
~~72455-XXYH~~		~~0.598~~		~~15.19~~		~~0.180~~		~~4.57~~		~~0.318~~		~~8.08~~		~~POLY BAGS~~		~~---~~	
72455-632HG		0.598		15.19		0.180		4.57		0.318		8.08		GPAX		NOTE 1	
~~73503-XXYH~~		~~0.420~~		~~10.67~~		~~0.120~~		~~3.05~~		~~0.200~~		~~5.08~~		~~POLY BAGS~~		~~---~~	
~~73596-XXYH~~		~~0.795~~		~~20.19~~		~~0.110~~		~~2.79~~		~~0.585~~		~~14.86~~		~~POLY BAGS~~		~~---~~	
~~74317-XXYH~~		~~0.532~~		~~13.51~~		~~0.309~~		~~7.85~~		~~0.123~~		~~3.12~~		~~POLY BAGS~~		~~---~~	
~~74318-XXYH~~		~~0.592~~		~~15.04~~		~~0.369~~		~~9.37~~		~~0.123~~		~~3.12~~		~~POLY BAGS~~		~~---~~	
~~74999-XXYH~~		~~0.508~~		~~12.90~~		~~0.090~~		~~2.29~~		~~0.318~~		~~8.08~~		~~POLY BAGS~~		~~---~~	
~~78212-XXX~~		~~0.710~~		~~18.03~~		~~0.350~~		~~8.89~~		~~0.260~~		~~6.60~~		~~POLY BAGS~~		~~---~~	
78233-XXX		0.568		14.43		0.150		3.81		0.318		8.08		POLY BAGS		---	
~~78269-XXX~~		~~0.385~~		~~9.78~~		~~0.095~~		~~2.41~~		~~0.190~~		~~4.83~~		~~POLY BAGS~~		~~---~~	
~~78286-XXX~~		~~0.500~~		~~12.70~~		~~0.160~~		~~4.06~~		~~0.240~~		~~6.10~~		~~POLY BAGS/TUBES~~		~~---~~	
78932-XXX		UNAVAILABLE		UNAVAILABLE		UNAVAILABLE		UNAVAILABLE		UNAVAILABLE		UNAVAILABLE		UNAVAILABLE		---	
~~78933-XXX~~		~~0.695~~		~~17.65~~		~~0.285~~		~~7.24~~		~~0.310~~		~~7.87~~		~~POLY BAGS~~		~~---~~	
~~78988-XXX~~		~~0.540~~		~~13.72~~		~~0.135~~		~~3.43~~		~~0.305~~		~~7.75~~		~~POLY BAGS~~		~~---~~	
78989-XXX		UNAVAILABLE		UNAVAILABLE		UNAVAILABLE		UNAVAILABLE		UNAVAILABLE		UNAVAILABLE		UNAVAILABLE		---	
78990-XXX		UNAVAILABLE		UNAVAILABLE		UNAVAILABLE		UNAVAILABLE		UNAVAILABLE		UNAVAILABLE		UNAVAILABLE		---	
78991-XXX		UNAVAILABLE		UNAVAILABLE		UNAVAILABLE		UNAVAILABLE		UNAVAILABLE		UNAVAILABLE		UNAVAILABLE		---	
78992-XXX		UNAVAILABLE		UNAVAILABLE		UNAVAILABLE		UNAVAILABLE		UNAVAILABLE		UNAVAILABLE		UNAVAILABLE		---	
78993-XXX		UNAVAILABLE		UNAVAILABLE		UNAVAILABLE		UNAVAILABLE		UNAVAILABLE		UNAVAILABLE		UNAVAILABLE		---	
78994-XXX		UNAVAILABLE		UNAVAILABLE		UNAVAILABLE		UNAVAILABLE		UNAVAILABLE		UNAVAILABLE		UNAVAILABLE		---	
																NOTE 1,13	

mat'l. code

NOTE 2 & 3

litr

ecn no

dr

date

DH

surface

ISO 1302

tolerance

ISO 406

ISO 1101

tolerances unless otherwise specified

angles

linear

0'±2"

dr

T.BREWBAKER

12/21/94

enr

T.HANNA

12/21/94

chr

J.MURPHY

12/21/94

appd

T.HANNA

12/21/94

sheet index

revision

sheet

projection

INCH/MM

scale 2:1

product family

BERGSTIK

title

BERGSTIK II HEADER D/R

.100/2.54cc STRAIGHT

dwg no

67996

sheet 5 of 8

size

A3

type

Product

Customer

Drawing

PRODUCT NUMBER	TOT. PIN	LGTH.	TAIL LENGTH	MATING LENGTH				BERGSTRIPTM	
	DIM F	DIM F	DIM G	DIM G	DIM H	DIM H	PACKAGING	NOTES	AVAILABLE
	ENGLISH	METRIC	ENGLISH	METRIC	ENGLISH	METRIC			
87345-YYY	1.218	30.94	0.406	10.31	0.712	18.08	POLY BAGS		NO
87348-YYY	0.930	23.62	0.100	2.54	0.730	18.54	POLY BAGS		NO
87349-YYY	0.890	22.61	0.110	2.79	0.680	17.27	POLY BAGS		NO
87381-YYY	0.645	16.38	0.100	2.54	0.445	11.30	POLY BAGS		NO
87382-YYY	0.675	17.15	0.100	2.54	0.475	12.07	POLY BAGS		NO
87503-YYYH	0.630	16.00	0.110	2.79	0.420	10.67	POLY BAGS		NO
87869-YYY	0.690	17.53	0.230	5.84	0.360	9.14	POLY BAGS		NO
87894-YYY	0.588	14.94	0.170	4.32	0.318	8.08	POLY BAGS	-	NO
87900-YYY	0.940	23.88	0.120	3.05	0.720	18.29	POLY BAGS	-	NO
87901-YYY	1.040	26.42	0.120	3.05	0.820	20.83	POLY BAGS	-	NO
87903-YYY	0.963	24.46	0.337	8.56	0.526	13.36	POLY BAGS		NO
88797-YYY	0.950	24.13	0.320	8.13	0.530	13.46	POLY BAGS		NO
88812-YYY	0.415	10.54	0.085	2.16	0.230	5.84	POLY BAGS/TUBES	NOTE 8	NO
88886-YYY	1.306	33.17	0.276	7.01	0.930	23.62	POLY BAGS		NO
89446-YYY	0.930	23.62	0.120	3.05	0.710	18.03	POLY BAGS		NO
89540-YYY	0.760	19.30	0.280	7.11	0.380	9.65	POLY BAGS		NO
89542-YYY	1.065	27.05	0.125	3.18	0.840	21.34	POLY BAGS		NO
89639-YYY	1.260	32.00	0.118	3.00	1.042	26.47	POLY BAGS		NO
91828-YYY	0.450	11.43	0.120	3.05	0.230	5.84	TUBES		NO
92417-YYY	0.530	13.46	0.110	2.79	0.320	8.13	POLY BAGS	-	NO
93216-YYYH	0.573	14.55	0.155	3.94	0.318	8.08	POLY BAGS/TUBES		NO
93216-632HG	0.573	14.55	0.155	3.94	0.318	8.08	GPAX	NOTE 1	NO
93217-YYYH	0.395	10.03	0.095	2.41	0.200	5.08	POLY BAGS		NO
93254-YYY	0.563	14.30	0.110	2.79	0.353	8.97	POLY BAGS	-	NO



FCIconnect.com

Copyright FCI

D

[illegible]

