THIS DRAWING IS UNPUBLISHED. RELEASED FOR PUBLICATION –,– .
© COPYRIGHT – BY TYCO ELECTRONICS CORPORATION. ALL INTERNATIONAL RIGHTS RESERVED.

LOC	DIST
G	14

REVISIONS

P	LTR	DESCRIPTION	DATE	DWN	APVD
	J	REVISED PER ECR–09–020122	24SEP09	HMR	TM

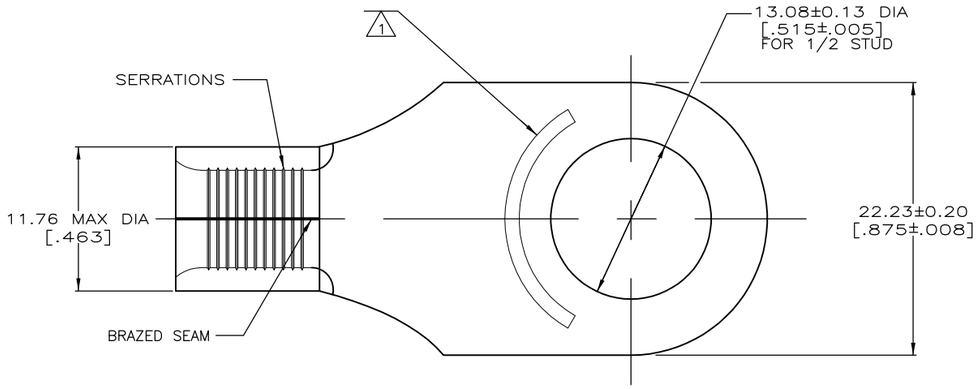

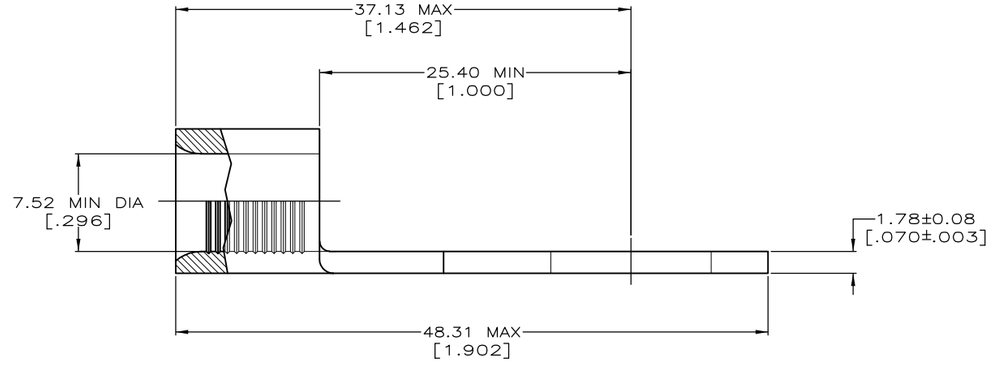

AMP WIRE RANGE	E13288 Listed
4 AWG SOLID OR STRANDED	4 AWG STRANDED

LR7189 Certified
4 AWG SOLID OR STRANDED

1 STAMP AMP 4* APPROX AS SHOWN.

2 MS 20659–145 CLASS 2

	QUANTITY	PACKAGING TYPE	PART NO
	25	LOOSE PIECE, BOX	8–327175–3
OBSOLETE	~~500~~	~~LOOSE PIECE, BOX~~	~~2–327175–2~~
	–	LOOSE PIECE	2 327175

AMP INCORPORATED
CUSTOMER SERVICE SYSTEMS

FOR ADDITIONAL PRODUCT INFORMATION OR COPIES OF DRAWINGS AND TECHNICAL DOCUMENTS	PRODUCT INFORMATION CENTER 1–800–522–6752
FOR APPLICATION TOOLING INFORMATION	TOOLING ASSISTANCE CENTER 1–800–722–1111
FOR ORDER ENTRY	1–800–526–5142

THIS DRAWING IS A CONTROLLED DOCUMENT FOR AMP INCORPORATED. IT IS SUBJECT TO CHANGE AND THE CONTROLLING ENGINEERING ORGANIZATION SHOULD BE CONTACTED FOR THE LATEST REVISION.

MAX RECOMMENDED OPERATING TEMPERATURE: 170°C MAX

VOLTAGE RATING: N/A

WIRE CROSS SECTIONAL AREA RANGE
16.8–26.7mm²[33,100–52,600] CIR MILLS
SOLID OR STRANDED

THIS DRAWING IS A CONTROLLED DOCUMENT.

DIMENSIONS: mm [INCHES]

TOLERANCES UNLESS OTHERWISE SPECIFIED:
0 PLC ± –
1 PLC ± –
2 PLC ± –
3 PLC ± –
4 PLC ± –
ANGLES ± –

MATERIAL: COPPER PER ASTM B152 ANNEALED

FINISH: TIN PLATE 0.00254 [.000100] MIN THK PER ASTM B545

DWN	TA BRINKMAN	3–29–93
CHK	DA PATTERSON	3–29–93
APVD	DE MILLER	3–29–93
PRODUCT SPEC	—	
APPLICATION SPEC	—	
WEIGHT	—	

Tyco Electronics Corporation
Harrisburg, PA 17105–3608

NAME: TERMINAL, RING, TONGUE, SOLISTRAND™

SIZE	CAGE CODE	DRAWING NO	RESTRICTED TO
A3	00779	C–327175	—

CUSTOMER DRAWING

SCALE	SHEET	REV
2:1	1 OF 1	J