THIS DRAWING IS UNPUBLISHED. RELEASED FOR PUBLICATION –,– .
© COPYRIGHT – By – ALL RIGHTS RESERVED.

REVISIONS
変更

P	LTR	DESCRIPTION	DATE	DWN	APVD
	E4	REVISED PER ECR-17-012979	11SEP2017	BDA	TD

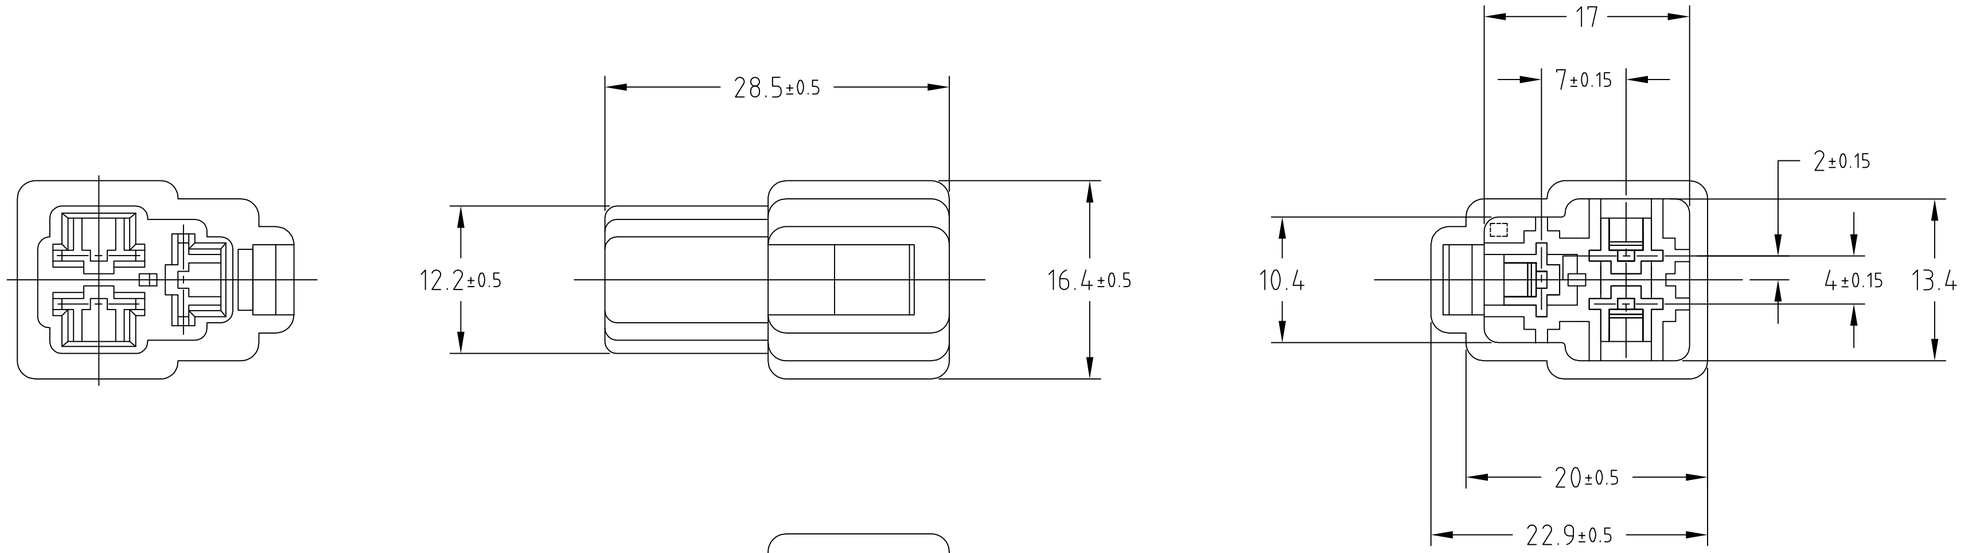

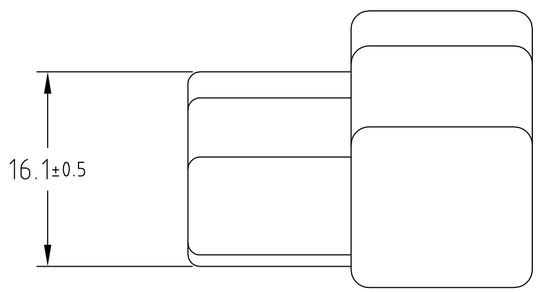

	4	NATURAL	1-172131-1
5 OBSOLETE		~~LIGHT GRAY~~	~~6-172131-6~~
		RED	-9
5 OBSOLETE		~~ORANGE~~	~~-8~~
		YELLOW	-7
		GRAY	-6
		BLUE	-5
OBSOLETE		~~GREEN~~	~~-4~~
5 OBSOLETE		~~BROWN~~	~~-3~~
		BLACK	-2
	3	NATURAL	172131-1
	材料 MATERIAL	色調 COLOR	型番 PART NUMBER

注記
1. かん合する相手ハウジングは型番172132
2. 使用端子は型番170340,170341,170349
3. 材料：6/6ナイロン（UL94V-2）
4. 材料：6/6ナイロン（UL94V-0）

NOTES
1. THE MATING PLUG HOUSING P/N : 172132
2. APPLIED CONTACT P/N : 170340,170341,170349
3. MATERIAL : 6/6NYLON (UL94V-2)
4. MATERIAL : 6/6NYLON (UL94V-0)
5. OBSOLETE PARTS: OBSOLETE CIS STREAMLINING PER D.RENAUD/D.SINISI

THIS DRAWING IS A CONTROLLED DOCUMENT.

DIMENSIONS: 単位： 粍 mm

TOLERANCES UNLESS OTHERWISE SPECIFIED: 一般公差
0 PLC ± 0.2
1 PLC ± 0.25
2 PLC ± 0.3
3 PLC ±
4 PLC ±
ANGLES ± 3°

MATERIAL 材料: SEE NOTE
FINISH 仕上

DWN J.SATO 14OCT2008
CHK S.MANABE 14OCT2008
APVD S.MANABE 14OCT2008
PRODUCT SPEC 製品規格
APPLICATION SPEC 取付適用規格
WEIGHT

TE Connectivity

NAME 名称: 250 SERIES HOUSING LANCE CONNECTOR 3POS CAP HOUSING

SIZE	CAGE CODE	DRAWING NO 番号	RESTRICTED TO
A3	00779	C-172131	—

CUSTOMER DRAWING | SCALE 尺度 2:1 | SHEET 1 OF 1 | REV E4

1470-19 (1/15)