THIS DRAWING IS UNPUBLISHED. RELEASED FOR PUBLICATION -,- .
© COPYRIGHT - By - ALL RIGHTS RESERVED.

| LOC | DIST |
|---|---|
| G | 02 |

REVISIONS

| P | LTR | DESCRIPTION | DATE | DWN | APVD |
|---|---|---|---|---|---|
| | G2 | REVISED PER ECO-11-004917 | 11MAR11 | RK | HMR |

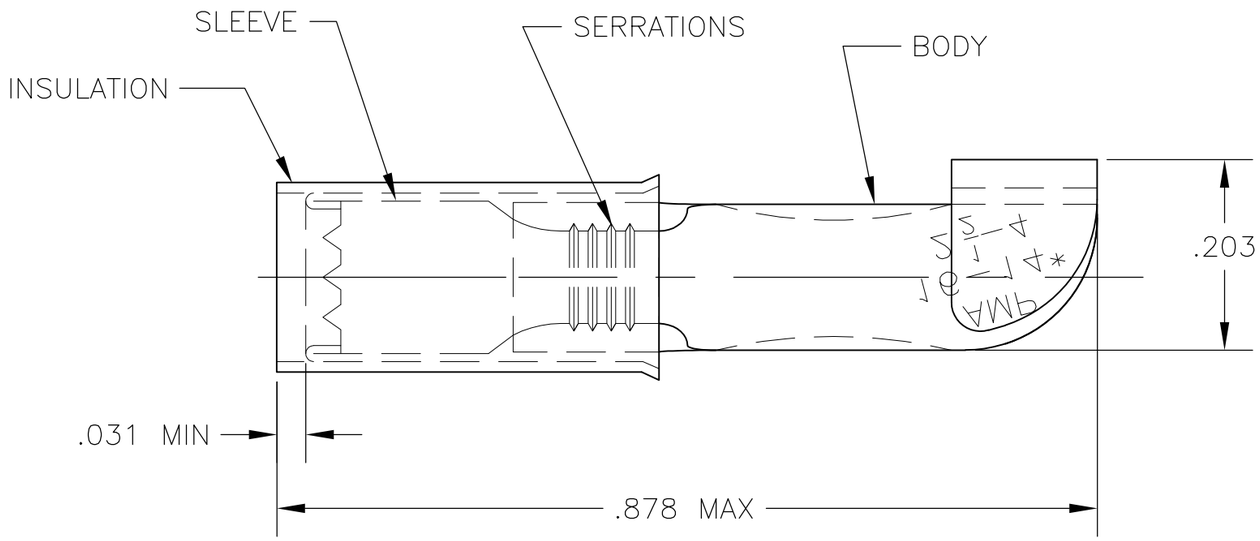


1 FOR .115 TO .170 WIRE INSULATION DIA.

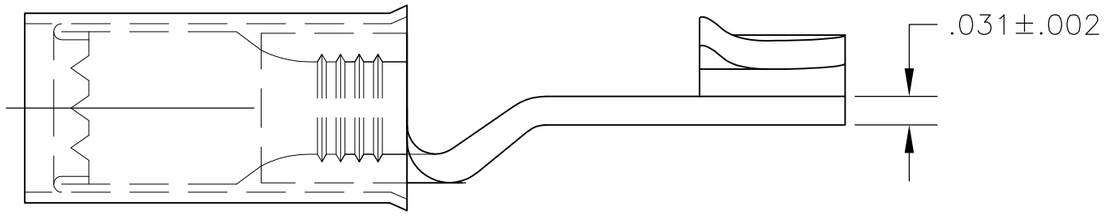


| | QTY | DESCRIPTION | MATERIAL | PART NO |
|---|---|---|---|---|
| | 100 | LOOSE PIECE, BOX | INSULATION: NYLON, COLOR BLUE<br>SLEEVE: COPPER PER ASTM B152<br>BODY: COPPER PER ASTM B152<br>TIN PLATE PER ASTM B545 | 8-32448-1 |
| OBSOLETE | ~~4000~~ | ~~32448 ON TAPE~~ | | ~~2-32448-1~~ |
| | 1 | WIRE TERMINAL | | 1 32448 |

THIS DRAWING IS A CONTROLLED DOCUMENT.

DIMENSIONS: INCHES

TOLERANCES UNLESS OTHERWISE SPECIFIED:

| | |
|---|---|
| 0 PLC | ± - |
| 1 PLC | ± - |
| 2 PLC | ± - |
| 3 PLC | ± .008 |
| 4 PLC | ± - |
| ANGLES | ± 5° |

MATERIAL: SEE TABLE

FINISH: SEE TABLE

DWN jr ruth 13MAR09
CHK TOM MICHIELUTTI 13MAR09
APVD TOM MICHIELUTTI 13MAR09
PRODUCT SPEC —
APPLICATION SPEC —
WEIGHT —

TE Connectivity

NAME
TERMINAL, PIDG
KNIFE DISONNECT, WIRE SIZE 16-14 AWG
—

| SIZE | CAGE CODE | DRAWING NO | RESTRICTED TO |
|---|---|---|---|
| A3 | 00779 | C-32448 | — |

CUSTOMER DRAWING

| SCALE | SHEET | REV |
|---|---|---|
| 8:1 | 1 OF 1 | G2 |