THIS DRAWING IS UNPUBLISHED. RELEASED FOR PUBLICATION , .
© COPYRIGHT 2009 By – ALL RIGHTS RESERVED.

| LOC | DIST |
|---|---|
| A1 | |

REVISIONS

| P | LTR | DESCRIPTION | DATE | DWN | APVD |
|---|---|---|---|---|---|
| | Z1 | LOGO DETAILS UPDATION | 28SEP2012 | SP | RP |

GEGENSTECKER/KONTAKT: ☒ 825 440 ☒ 167 301–4
MATED WITH:

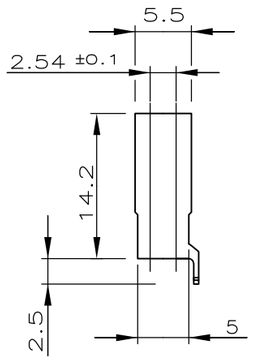


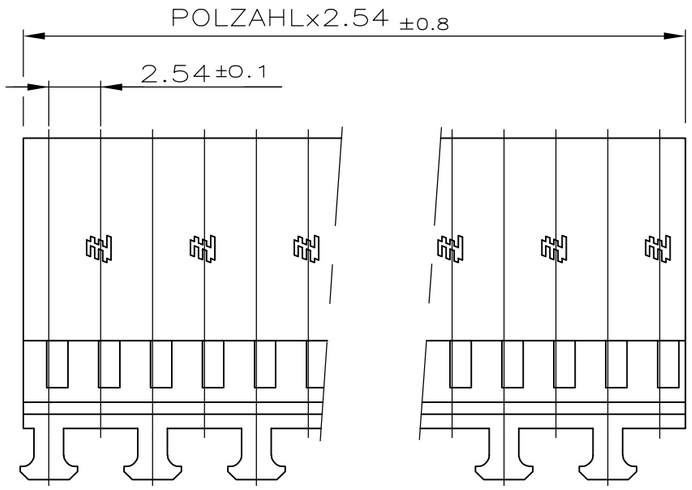


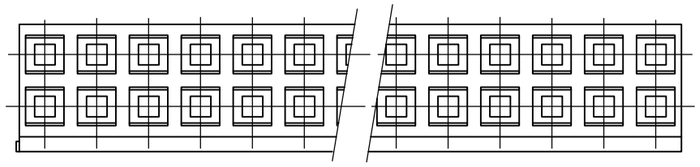

RAST–NOPPENSTELLUNG WECHSELT PRODUKTIONSBEDINGT.
NOPPEN VERRASTEN ENTSPRECHEND LINKS ODER RECHTS MIT STIFTLEISTE.

POSITIONS OF LOCKING DEVICE CHANGED CONDITIONAL OF PRODUCTION.
KNUPS LOCK ACCORDING ON THE LEFT OR RIGHT SIDE WITH PIN HEADER.

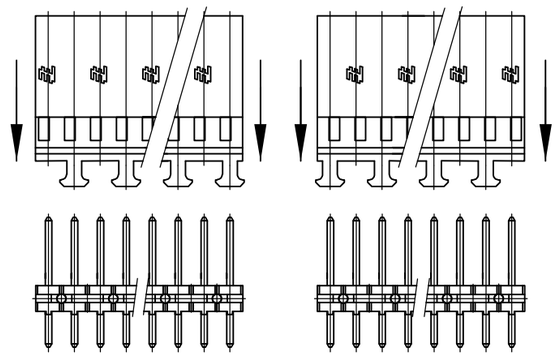

△1 OBSOLETE PARTS: OBSOLETE CIS STREAMLINING PER D.RENAUD/D.SINISI

ZWEIREIHIG

| POLZ. PRO REIHE | L±0.8 | BESTELL–NR. | | |
|---|---|---|---|---|
| – | – | | – | |
| 2 | 5.08 | 925 370 | –2 | |
| 3 | 7.62 | | –3 | |
| 4 | 10.16 | | –4 | |
| 5 | 12.70 | | –5 | |
| 6 | 15.24 | | –6 | |
| 7 | 17.78 | | –7 | |
| 8 | 20.32 | | –8 | |
| 9 | 22.86 | | –9 | |
| 10 | 25.40 | 1– | –0 | |
| 11 | 27.94 | 1– | –1 | |
| 12 | 30.48 | 1– | –2 | |
| 13 | 33.02 | 1– | –3 | |
| 14 | 35.56 | ~~1–~~ | ~~4~~ | OBSOLETE |
| 15 | 38.10 | 1– | –5 | |
| 16 | 40.64 | 1– | –6 | |
| 17 | 43.18 | ~~1–~~ | ~~7~~ | OBSOLETE |
| 18 | 45.72 | ~~1–~~ | ~~8~~ | OBSOLETE |
| 19 | 48.26 | ~~1–~~ | ~~9~~ | OBSOLETE |
| 20 | 50.80 | ~~2–~~ | ~~0~~ | OBSOLETE |
| 21 | 53.34 | ~~2–~~ | ~~1~~ | OBSOLETE |
| 22 | 55.88 | ~~2–~~ | ~~2~~ | △1 |
| 23 | 58.42 | ~~2–~~ | ~~3~~ | |
| 24 | 60.96 | 2– | –4 | |
| 25 | 63.50 | ~~2–~~ | ~~5~~ | OBSOLETE |
| 26 | 66.04 | ~~2–~~ | ~~6~~ | △1 |
| 27 | 68.58 | ~~2–~~ | ~~7~~ | |
| 28 | 71.12 | ~~2–~~ | ~~8~~ | |
| 29 | 73.66 | ~~2–~~ | ~~9~~ | |
| 30 | 76.20 | 3– | –0 | |
| 31 | 78.74 | ~~3–~~ | ~~1~~ | OBSOLETE △1 |
| 32 | 81.28 | ~~3–~~ | ~~2~~ | OBSOLETE |
| 33 | 83.82 | ~~3–~~ | ~~3~~ | OBSOLETE △1 |
| 34 | 86.36 | 3– | –4 | |
| 35 | 88.90 | ~~3–~~ | ~~5~~ | |
| 36 | 91.44 | ~~3–~~ | ~~6~~ | |
| 37 | 93.98 | ~~3–~~ | ~~7~~ | |
| 38 | 96.52 | ~~3–~~ | ~~8~~ | |
| 39 | 99.06 | ~~3–~~ | ~~9~~ | |
| 40 | 101.60 | ~~4–~~ | ~~0~~ | |
| 41 | 104.14 | ~~4–~~ | ~~1~~ | OBSOLETE |
| 42 | 106.68 | ~~4–~~ | ~~2~~ | △1 |
| 43 | 109.22 | ~~4–~~ | ~~3~~ | |
| 44 | 111.76 | ~~4–~~ | ~~4~~ | |
| 45 | 114.30 | ~~4–~~ | ~~5~~ | |
| 46 | 116.84 | ~~4–~~ | ~~6~~ | |
| 47 | 119.38 | ~~4–~~ | ~~7~~ | |
| 48 | 121.92 | ~~4–~~ | ~~8~~ | |
| 49 | 124.46 | ~~4–~~ | ~~9~~ | |
| 50 | 127.00 | 5– 925 370 | –0 | |

Drawing valid from CW 32/95
ZEICHNUNG GüLTIG AB KW 32/95

THIS DRAWING IS A CONTROLLED DOCUMENT.

DIMENSIONS: mm

TOLERANCES UNLESS OTHERWISE SPECIFIED:
0 PLC ± 0.2mm
1 PLC ± 0.2mm
2 PLC ± 0.2mm
3 PLC ± 0.2mm
4 PLC ± 0.2mm
ANGLES ± –

MATERIAL: Polyamid
FINISH: Green RAL 6011

DWN DAHLHEIMER 05.12.75
CHK KREPP
APVD
PRODUCT SPEC —
APPLICATION SPEC —
WEIGHT —

TE Connectivity

NAME: AMPMODU IV GEHAEUSE, EINREIHIG
Housing, single row

| SIZE | CAGE CODE | DRAWING NO | RESTRICTED TO |
|---|---|---|---|
| A3 | 00779 | C–925370 | — |

CUSTOMER DRAWING | SCALE 2:1 | SHEET 1 OF 1 | REV Z1