THIS DRAWING IS UNPUBLISHED. RELEASED FOR PUBLICATION -
© COPYRIGHT 2011 - ALL RIGHTS RESERVED.

LOC	DIST
A1	-

REVISIONS

P	LTR	DESCRIPTION	DATE	DWN	APVD
	C25	REVISED PER ECR-15-010828	28JUL2015	NK	FL
	C26	ECR-15-011321	30JUL2015	KD	RR
	C27	ECR-15-013489	14SEP2015	KD	RR

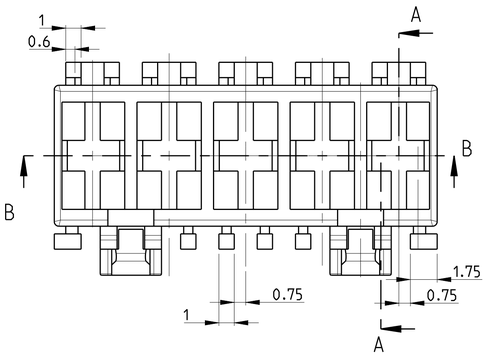

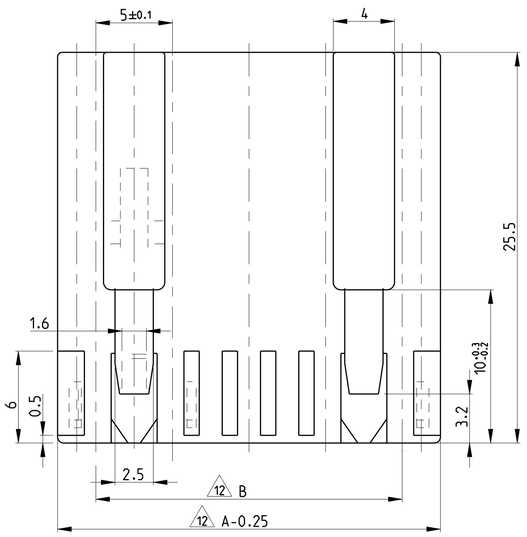

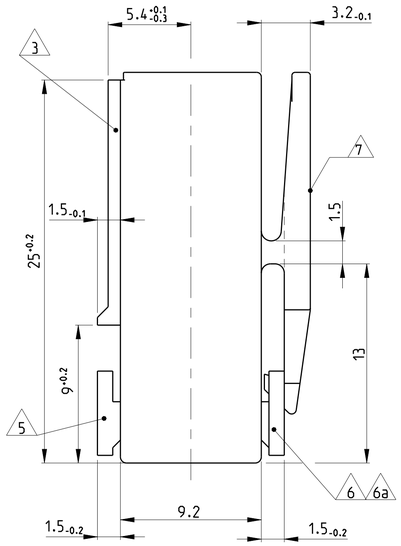

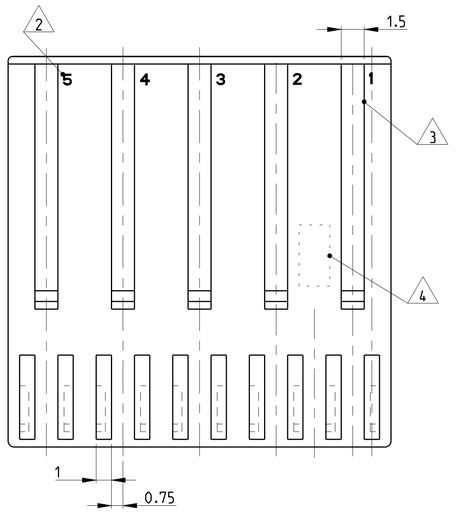

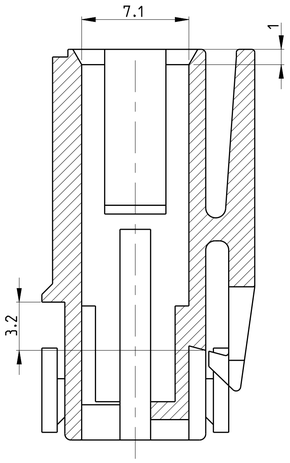

SECTON A-A / Schnitt A-A

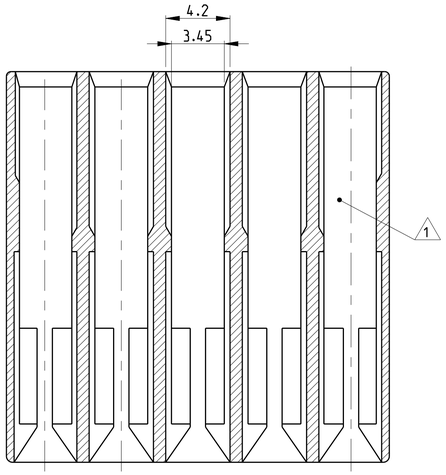

SECTON B-B / Schnitt B-B

REMARKS/Bemerkungen

1. CAVITY SUITABLE FOR STANDARD TIMER CONTACTS LISTED IN PROD.SPEC. 108-18049, ITEM 3.3.2
   Kammer geeignet für Standard Timer Kontakte gelistet in Prod. Spec. 108-18049, Punkt 3.3.2
2. CONTACT CAVITY NO.
   Kontaktkammernummerierung
3. MATING STOP
   Tiefenanschlag
4. AREA FOR TE LOGO ACC: TO SPEC 202-36
   Bereich für TE Logo nach Spec. 202-36
5. POLARIZATION RIB POSITION "a" AND/OR "b"
   Polarisierungsrippe Position "a" und/oder "b"
6. KEYING RIB POSITION "c" AND/OR "d"
   Kodierrippe Position "c" und/oder "d"
6a. KEYING RIB POSITION "c" AND/OR "d" AT THE END WALLS OF THE HOUSING
   Kodierrippe Position "c" und/oder "d" an den Gehäusestirnseiten
7. LOCKING LATCH
   Rasthaken
8. TE PART NO (PN)
   TE Bestell Nr. (PN)
9. DESIGN OF THE HOUSINGS ACC. TO RAST 5 STANDARD
   Gehäuseausführung gemäss RAST 5 Vorgabe
10. GENERAL SUITABLE TAB HEADER SEE RAST 5 PERFORMANCE
    Generell passende Flachsteckerwannen siehe RAST 5 Vorgabe
11. PACKAGING: BULK PACKAGING IN CORRUGATED BOX PN 740580-2
    2 POS. 2500 PIECES PER BOX / 3 POS. 2000 PIECES PER BOX
    Verpackung: Schüttgut in Versandkarton Pn 740580-2
    2pol. 2500 Stück per Karton / 3pol. 2000 Stück per Karton
12. DIMENSION A AND DIMENSION B SEE SHEET 2 OF 3
    Mass A und Mass B, siehe Blatt 2 of 3
13. MATERIAL CORRESPONDS TO THE REQUIRMENT EN 60335
    (INCL. GLOW WIRE TEST 750° WITHOUT FLAME)
    Material entspricht den Anforderungen der EN 60335
    (inkl. Glühdrahttest 750° ohne Flamme)
14. RATIO NUMBER OF THE KEYING VERSION,INKJET PRINTED. SEE SHEET 2
    Kodierungskennnummer, mit Tintenstrahldrucker aufgebracht , siehe Blatt 2
15. PRELIMINARY- NOT RELEASED FOR PRODUCTION

5 POSITION
STD. TIMER MARK-II HOUSING

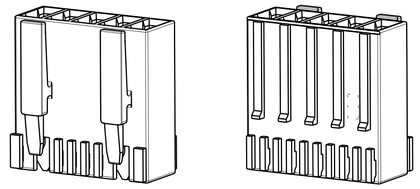

SCALE 2:1

THIS DRAWING IS A CONTROLLED DOCUMENT.

DIMENSIONS: mm

TOLERANCES UNLESS OTHERWISE SPECIFIED:
0 PLC ±0.2
1 PLC ±0.2
2 PLC ±0.2
3 PLC ±-
4 PLC ±-
ANGLES ±1°

MATERIAL SEE TABLE SHEET 2 OF 3
FINISH -
-

DWN Kishor M 18-10-07
CHK K.Munz 18-10-07
APVD Th. Klenner 18-10-07
PRODUCT SPEC 108-18049
APPLICATION SPEC -
WEIGHT -

TE Connectivity

NAME STANDARD TIMER HSG. RAST 5 MARK II
Standard Timer Gehaeuse RAST 5 Mark II

SIZE	CAGE CODE	DRAWING NO	RESTRICTED TO
A1	00779	C-1241961	-

Customer Drawing | SCALE 5:1 | SHEET 1 OF 3 | REV C27

THIS DRAWING IS UNPUBLISHED. RELEASED FOR PUBLICATION -
© COPYRIGHT 2011 - ALL RIGHTS RESERVED.

ONLY 5-1241961-7, 1-1241961-9, 7-1241961-7

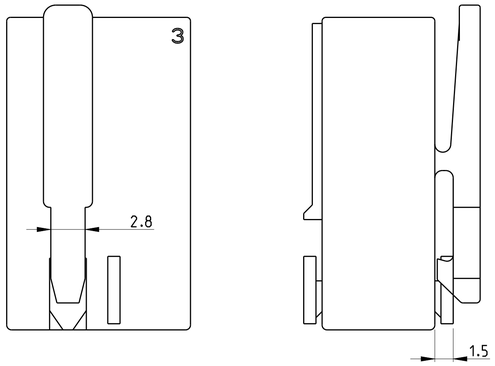

ALL OTHER DIMENSIONS SEE SHEET 1 OF 3

KEY LAYOUT DESCRIPTION

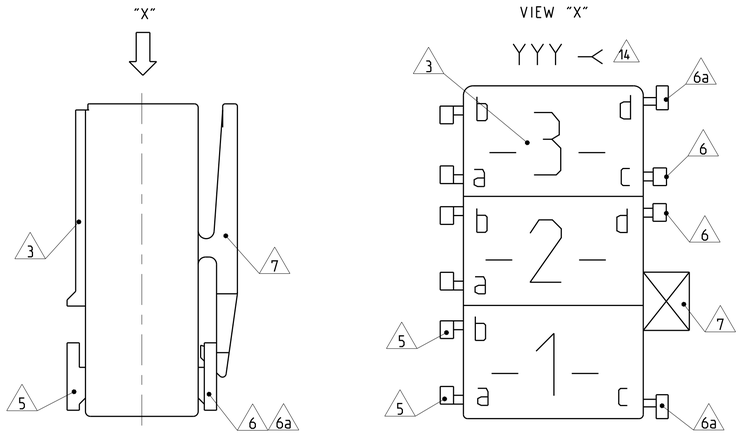

PAY ATTAENTION !
DIFFERENT CAVITY GEOMETRY AND LOCKING LATCHE OVERHANG
Bitte beachten !
Unterschiedliche Kammergeometrie und Rasthakenuaberstand.

FOR 2 POS. AND 3 POS.

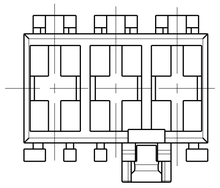

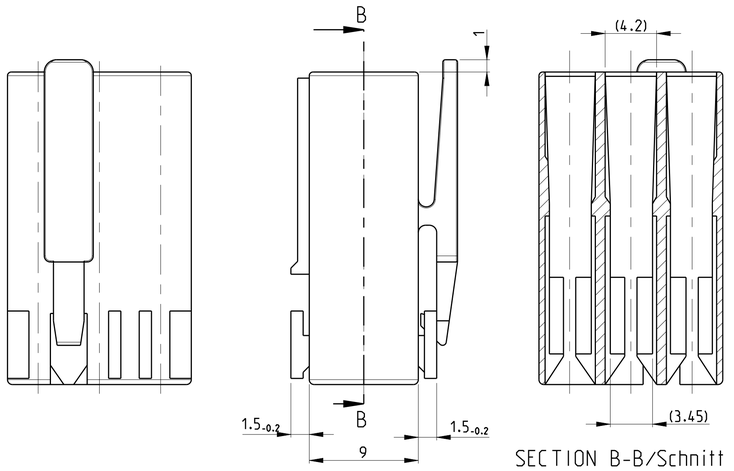

ALL OTHER DIMENSIONS SEE SHEET 1 OF 3
Alle anderen Masse siehe Seite 1 von 3

SPECIAL VERSION: UL94 V0 & GWT 750 NF & CTI 350						
5-1241961-7	3	15	10	PA66	NATURAL	A
1-1241961-9	3	15	10		NATURAL	A
15 7-1241961-7	3	15	10		NATURAL	1

SPECIAL VERSION: UL94 V2 & GWT 750 NF						
6-2178575-7	3	15	10	PA6 GF15 13	NATURAL	A

SPECIAL VERSION: UL94 V0 & GWT 750 NF						
PRELIMINARY 3-2178412-7	3	15	10	PA66 13 UL94 V0 & GWT 750 NF	NATURAL	1
PRELIMINARY 4-2178412-7	3	15	10		NATURAL	1
PRELIMINARY 8-2178412-2	2	10	5		NATURAL	1

SPECIAL MATERIAL						
PRELIMINARY 1955507-4	4	20	15	PA66 UL 94 V0	NATURAL	1
PRELIMINARY 9-1955506-2	2	10	5		NATURAL	1

PRELIMINARY	6-1241961-7	3	15	10	PA 6 UL94V-2 13	NATURAL	1
	4-1241961-7	3	15	10	PA 6 UL94V-2 13	NATURAL	A
	3-1241961-7	3	15	10	PA 6 UL94V-2 13	NATURAL	A
	1-1955422-7	3	15	10	PA 66 UNFILLED UL94 V0	NATURAL	A
	5-1955422-7	3	15	10	PA 66 UNFILLED UL94 V0	NATURAL	A
	4-1955422-3	2	10	5	PA 66 UNFILLED UL94 V0	NATURAL	A
	2-1241817-3	3	15	10	PA 66 UL94 V-2	Green	E
	0-1955422-6	3	15	10	PA 66 UNFILLED UL94 V0	NATURAL	A
	8-1241961-8	3	15	10	PA 6 UL94V-2 13	natural	C
	0-1241961-8	3	15	10			A
	8-1241961-3	2	10	5			C
	3-1241961-1	2	10	5	PA 6 UL94V-2 13	NATURAL	C
	0-1955422-1	2	10	5	PA 66 UNFILLED UL94 V0	NATURAL	A
	PART NO	POS	DIM A	DIMM B 12	MATERIAL 12	COLOUR Farbe	REV./Rev.

	0-1241959-5	5	25	20	PA 6 13 UL94V-2	Natural/natur	B
	4-1241959-4	4	20	15			A
	2-1241959-4		20	15			B
	0-1241959-4		20	15			
	2-1241817-5	5	25	20	PA 6.6 UL94V-2	Natural/natur	C
	0-1241817-5		25	20		Black/schwarz	
	3-1241817-4	4	20	15		Violet/violett	
	2-1241817-4		20	15		Grey/grau	
	0-1241817-4		20	15		Natural/natur	
	2-1241983-2	2	10	5	PA 6 13 UL94V-2	Green/grün	C
	1-1241983-2		10	5		Violet/violett TARGET RAL 4001	
	0-1241983-2		10	5		Yellow/gelb	
	8-1241983-2		10	5		Black/schwarz	
	5-1241983-3		10	5		Blue/blau	
	6-1241983-2		10	5		Red/rot	
	9-1241961-8	3	15	10	PA 6 13 UL94V-2	Natural/natur	C
	6-1241961-8		15	10			
	5-1241961-8		15	10			
	4-1241961-8		15	10			
	7-1241961-8		15	10			
	1-1241961-8		15	10			
	3-1241961-8		15	10			
	2-1241961-8		15	10			
	2-1241961-7		15	10			
	1-1241961-7		15	10			
	9-1241961-9		15	10			
	0-1241961-6		15	10			
OBSOLETE	~~3-1241961-3~~	2	10	5			
	2-1241961-2		10	5			
	5-1241961-2		10	5			
	4-1241961-3		10	5			
	7-1241961-2		10	5			
	7-1241961-3		10	5			
	6-1241961-3		10	5			
	3-1241961-2		10	5			
	5-1241961-3		10	5			
	6-1241961-2		10	5			
	0-1241961-3		10	5			
	8-1241961-2		10	5			
	9-1241961-2		10	5			
	0-1241961-1		10	5			
	9-969484-9	3	15	10	PA 6.6 UL94V-2	Yellow/gelb	H
	2-969484-8	3	15	10	PA 6.6 UL94V-2	Natural/natur	
OBSOLETE	~~1-969484-8~~		15	10			
	0-969484-8		15	10			
OBSOLETE	~~9-969484-7~~		15	10			
	8-969484-7		15	10			
OBSOLETE	~~7-969484-7~~		15	10			
OBSOLETE	~~6-969484-7~~		15	10			
	5-969484-7		15	10			
OBSOLETE	~~4-969484-7~~		15	10			
	3-969484-7		15	10			
OBSOLETE	~~2-969484-7~~		15	10			
	1-969484-7		15	10			
OBSOLETE	~~0-969484-7~~		15	10			
	9-969484-6		15	10			
	8-969484-6		15	10			
	7-969484-6		15	10			
OBSOLETE	~~6-969484-6~~		15	10			
OBSOLETE	~~5-969484-6~~		15	10			
OBSOLETE	~~4-969484-6~~		15	10			
	3-969484-6		15	10			
	2-969484-6		15	10			
OBSOLETE	~~1-969484-6~~		15	10			
OBSOLETE	~~0-969484-6~~		15	10			
	~~7-969484-3~~	2	10	5			
	6-969484-3		10	5			
	5-969484-3		10	5			
	4-969484-3		10	5			
OBSOLETE	~~3-969484-3~~		10	5			
OBSOLETE	~~2-969484-3~~		10	5			
OBSOLETE	~~1-969484-3~~		10	5			
	0-969484-3		10	5			
	9-969484-2		10	5			
	8-969484-2		10	5			
	7-969484-2		10	5			
	6-969484-2		10	5			
	5-969484-2		10	5			
	4-969484-2		10	5			
	3-969484-2		10	5			
	2-969484-2		10	5			
OBSOLETE	~~1-969484-2~~		10	5			
	0-969484-2		10	5			
OBSOLETE	~~9-969484-1~~		10	5			
	8-969484-1		10	5			
OBSOLETE	~~7-969484-1~~		10	5			
	6-969484-1		10	5			
OBSOLETE	~~5-969484-1~~		10	5			
	4-969484-1		10	5			
	3-969484-1		10	5			
	2-969484-1		10	5			
	1-969484-1		10	5			
	0-969484-1		10	5			
	PART NO	POS.	12 DIM.A/Mass A	12 DIM.B/Mass B	MATERIAL /Material	COLOUR /Farbe	REV./Rev.

REVISIONS					
P	LTR	DESCRIPTION	DATE	DWN	APVD
		SEE SHEET-01			

LOC A1 DIST -

THIS DRAWING IS A CONTROLLED DOCUMENT.

DIMENSIONS: mm

TOLERANCES UNLESS OTHERWISE SPECIFIED:
0 PLC ±0.2
1 PLC ±0.2
2 PLC ±0.2
3 PLC ±-
4 PLC ±-
ANGLES ±1°

MATERIAL SEE TABLE SHEET 2 OF 3

FINISH - -

DWN Kishor M 18-10-07
CHK K.Munz 18-10-07
APVD Th. Klenner 18-10-07
PRODUCT SPEC 108-18049
APPLICATION SPEC -
WEIGHT -

TE Connectivity

NAME STANDARD TIMER HSG. RAST 5 MARK II
Standard Timer Gehaeuse RAST 5 Mark II

SIZE A1 | CAGE CODE 00779 | DRAWING NO C-1241961 | RESTRICTED TO -

Customer Drawing | SCALE 5:1 | SHEET 2 OF 3 | REV C27

THIS DRAWING IS UNPUBLISHED. RELEASED FOR PUBLICATION -
© COPYRIGHT 2011 - ALL RIGHTS RESERVED.

LOC	DIST
A1	-

REVISIONS

P	LTR	DESCRIPTION	DATE	DWN	APVD
		SEE SHEET-01			

2 POSITION VARIANTS

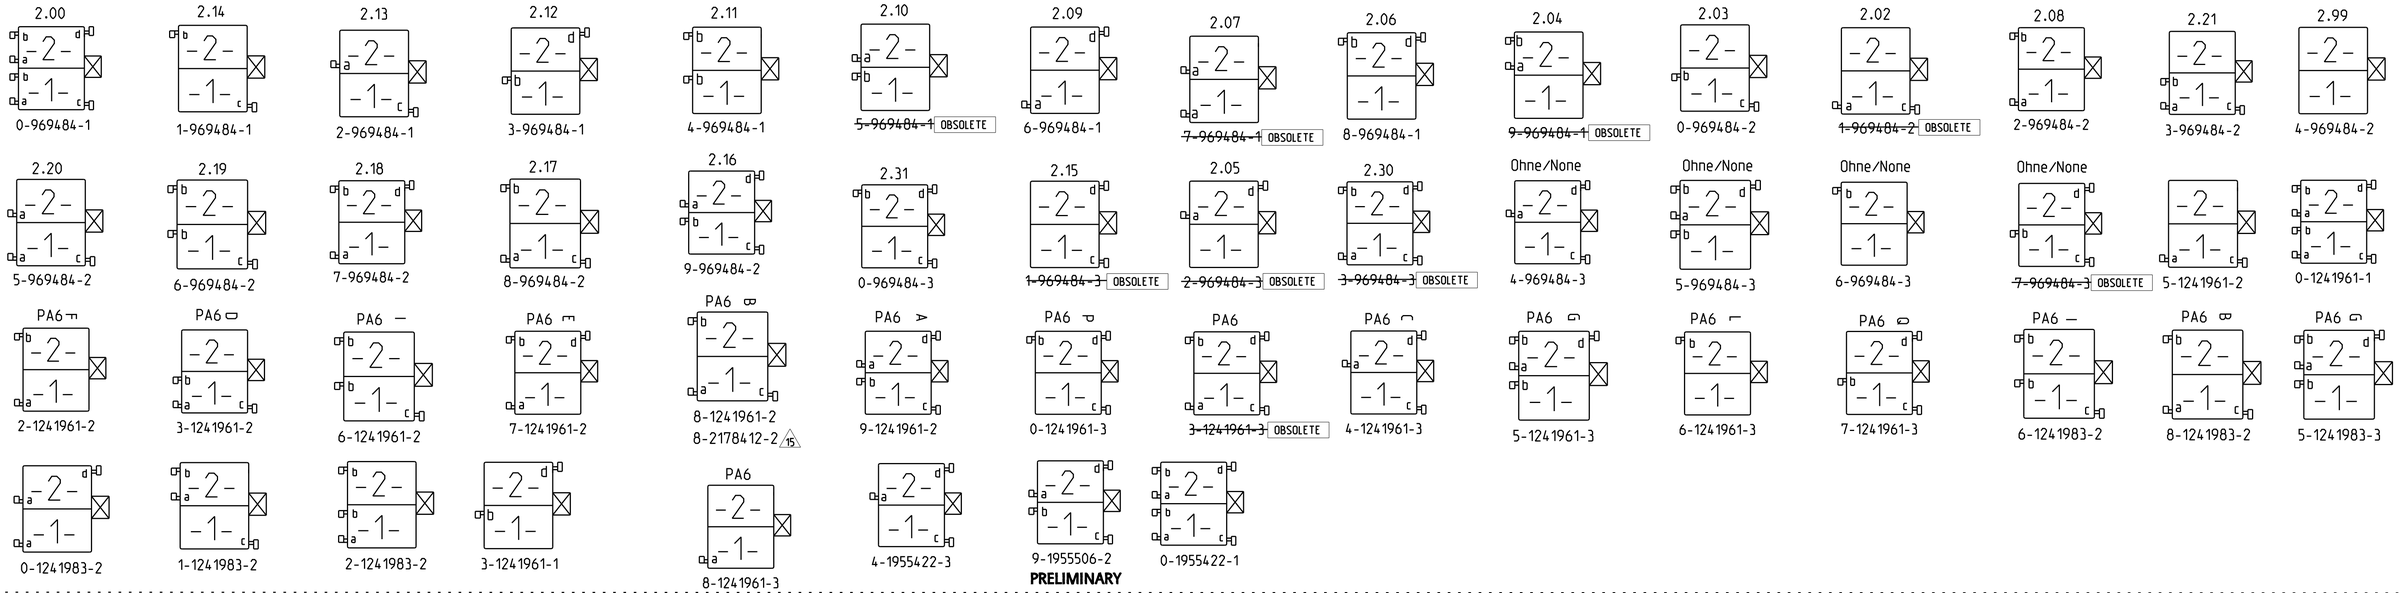

3 POSITION VARIANTS

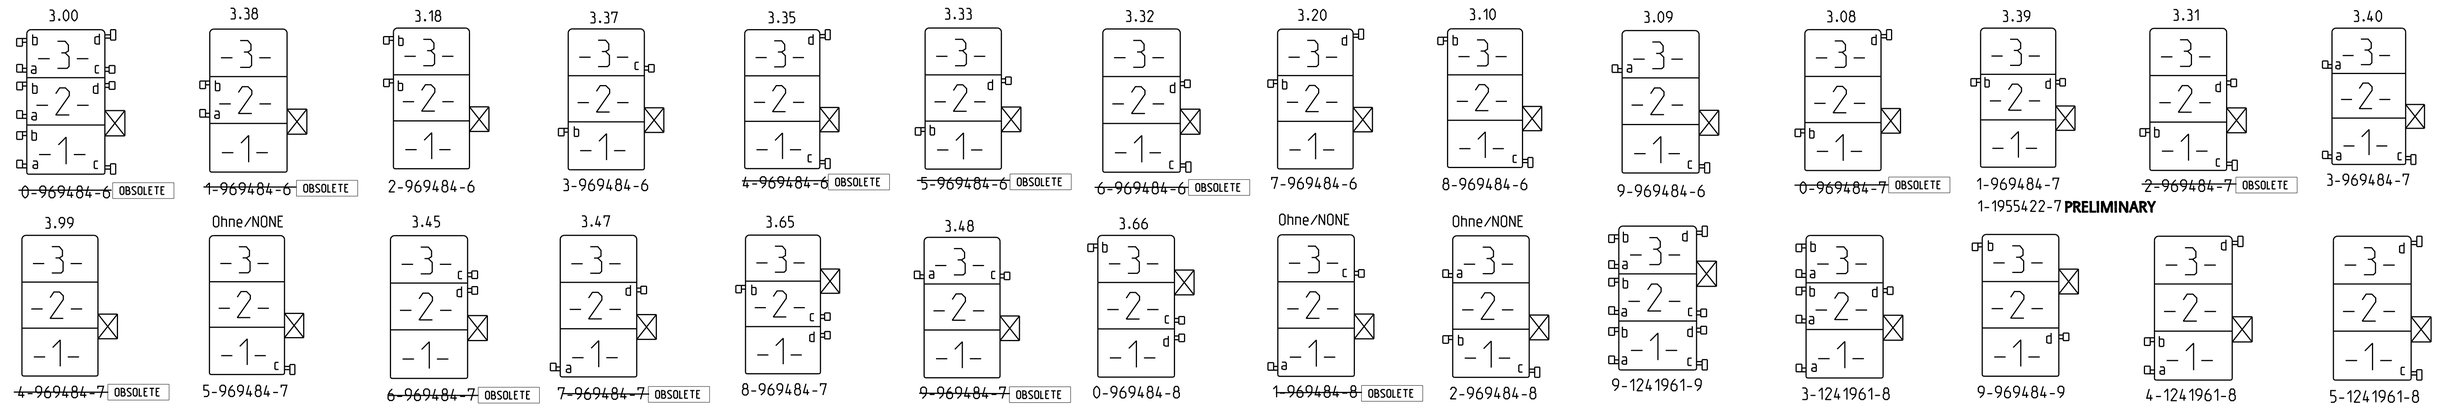

4 POSITION VARIANTS

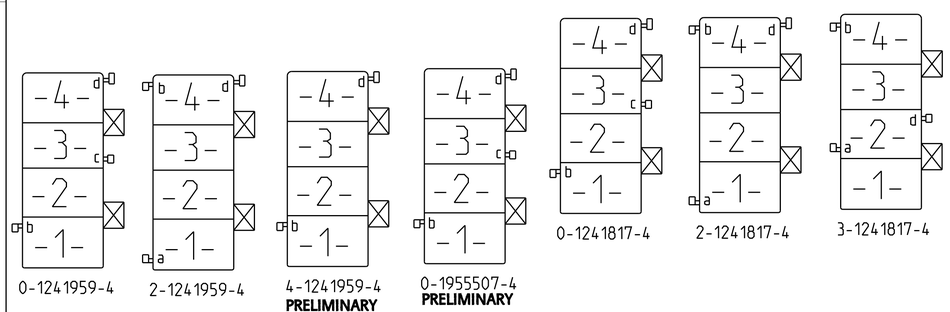

5 POSITION VARIANTS

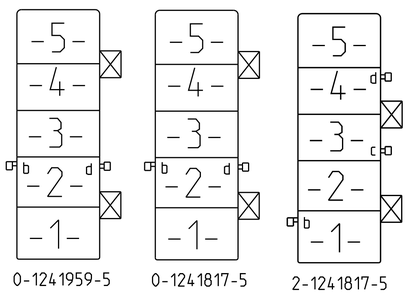

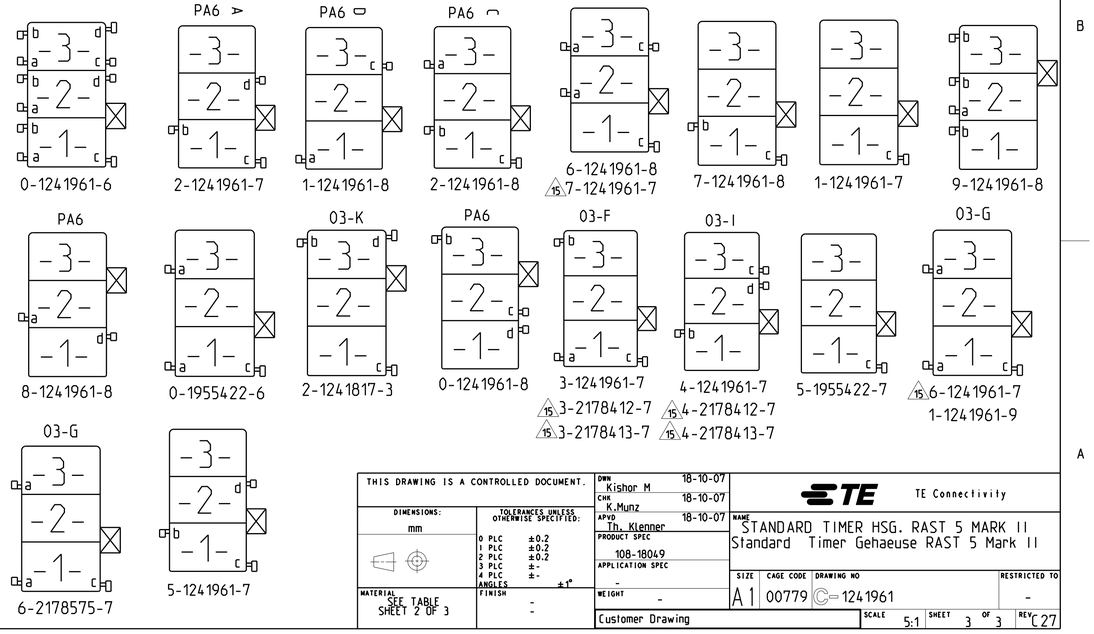

THIS DRAWING IS A CONTROLLED DOCUMENT.					
DIMENSIONS: mm	TOLERANCES UNLESS OTHERWISE SPECIFIED: 0 PLC ±0.2, 1 PLC ±0.2, 2 PLC ±0.2, 3 PLC ±-, 4 PLC ±-, ANGLES ±1°	DWN Kishor M 18-10-07	CHK K.Munz 18-10-07	APVD Th. Klenner 18-10-07	TE Connectivity
MATERIAL SEE TABLE SHEET 2 OF 3	FINISH - -	PRODUCT SPEC 108-18049	APPLICATION SPEC -	WEIGHT -	NAME STANDARD TIMER HSG. RAST 5 MARK II / Standard Timer Gehaeuse RAST 5 Mark II
		SIZE A1	CAGE CODE 00779	DRAWING NO C-1241961	RESTRICTED TO -
		Customer Drawing	SCALE 5:1	SHEET 3 OF 3	REV C.27