



FCIconnect.com


Copyright FCI

PRODUCT NUMBER
XXXXX-YYYHPLF


- LEAD FREE OPTION
SEE NOTE 1,13
- SPECIAL OPTIONS
SEE NOTE 1 OR 10
- HIGH TEMPERATURE PLASTIC
SEE NOTE 1
- NO OF
POSITIONS
SEE NOTE 1
- PIN PLATING
SEE SHEET 2
- BASE PART NO.

67996-X XX-XXX XXX LF

- TAIL LENGTH (EXAMPLE BELOW)
3.0mm=030 12.8mm=128
(SEE NOTE 16 & 17)
- MATING LENGTH (EXAMPLE BELOW)
5.0mm=050 25.5mm=255
(SEE NOTE 16 & 17)
- TOTAL NUMBER OF POSITIONS
FROM 2 (2X1) THRU 72 (2X36) POS.
- PIN PLATING (SEE NOTE 14)
1=0.76µm Au
4= PURE TIN
8=0.36µm Au
- BASE PART NO.
DOUBLE ROW

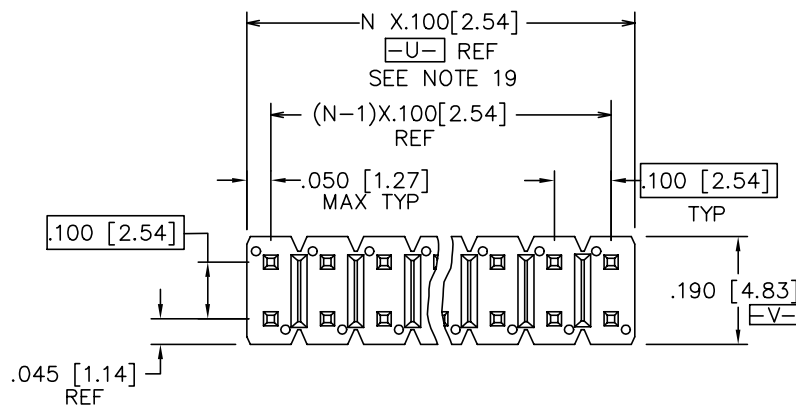


TOP VIEW

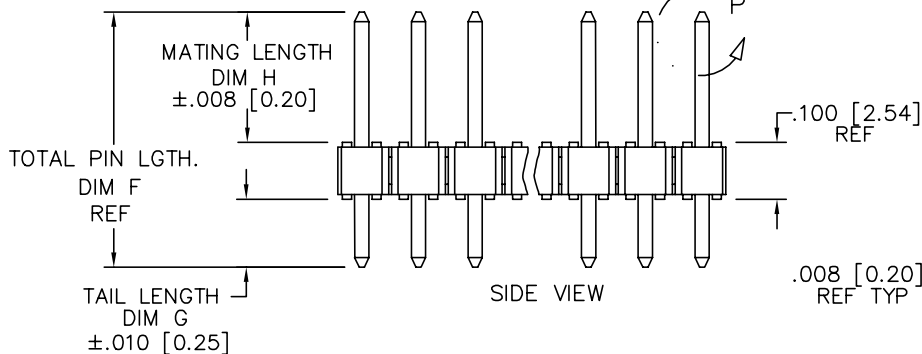


SIDE VIEW

END VIEW

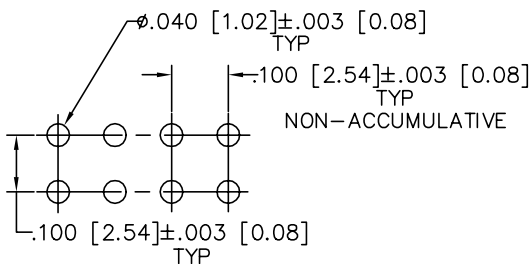

RECOMMENDED HOLE PATTERN

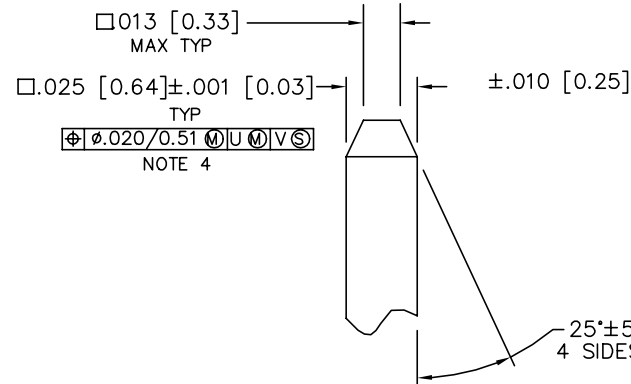

DETAIL P
SCALE 5:1
TYP BOTH ENDS

mat'l. code				surface		tolerance		projection		product family			
NOTE 2 & 3				ISO 1302 ✓		ISO 406 ISO 1101				BERGSTIK			
ltr	ecn no	dr	date	tolerances unless otherwise specified				INCH/MM		title BERGSTIK II HEADER D/R .100/2.54cc STRAIGHT			
DF	N11-0180	J.Z	2011-05-31	angles	linear	.XX±.01/.X±.3							
DG	ELX-N-13471	J.Z	2011-11-16			.XXX±.005/.XX±.13							
DH	ELX-N-16105	ZK	2013-10-22			.XXX±.0020/.XXX±.051							
				0°±2'				scale 2:1					
										dwg no			
				dr		T.BREWBAKER	12/21/94			sheet 1 of 8		size A3	
				enrg		T.HANNA	12/21/94			67996			
				chr		J.MURPHY	12/21/94						
				appd		T.HANNA	12/21/94			type Product Customer Drawing			
sheet index		revision sheet		DH	...	DH							
		1		1	...	8							

PIN PLATING CODES:	
XXXX-1YY	30u"/0.76u MIN (SEE NOTE 14) OVER 50u"/1.27u MIN Ni
XXXX-2YY	15u"/0.38u MIN (SEE NOTE 14) OVER 50u"/1.27u MIN Ni
XXXX-3YY	50u"/1.27u MIN (SEE NOTE 14) OVER 50u"/1.27u MIN Ni
XXXX-4YY	100u"/2.54u MIN Sn OVER 50u"/1.27u MIN Ni (SEE NOTE 15)
XXXX-4YYHLF	
XXXX-5YY	15u"/0.38u MIN (SEE NOTE 14) OVER 50u"/1.27u MIN Ni
XXXX-6YY	30u"/0.76u MIN (SEE NOTE 14) OVER 50u"/1.27u MIN Ni
XXXX-7YY	30u"/0.76u MIN (SEE NOTE 14) OVER 50u"/1.27u MIN Ni
XXXX-8YY	15u"/0.38u MIN (SEE NOTE 14) OVER 50u"/1.27u MIN Ni
XXXX-9YY	15u"/0.38u MIN (SEE NOTE 14) OVER 50u"/1.27u MIN Ni
XXXX-0YY	30u"/0.76u MIN (SEE NOTE 14) OVER 50u"/1.27u MIN Ni

NOTES

1. PART NUMBER OPTIONS:
PIN PLATING CODES (SEE ABOVE)

HIGH TEMPERATURE MATERIAL:

PART NUMBERS WITH AND WITHOUT "H" WILL BE SUPPLIED WITH HIGH TEMPERATURE PLASTIC.

NUMBER OF POSITIONS :

EVEN NUMBER OF POSITIONS FROM 2 (2X1) THROUGH 72 (2X36).
-X00H INDICATES BERGSTRIIP PRODUCT. SEE PAGE 3
FOR SPECIAL GEOMETRY OF THIS CONTINUOUS STRIP PRODUCT.
AUTOMATED REELS WILL CONTAIN 45,000 PINS.
SEE SPECIFIC PART NUMBERS FOR AVAILABILITY.

PACKAGING:

PACKAGED IN POLY BAGS.
EIGHT DIGIT PART NUMBERS FOLLOWED BY A "T" ARE PACKAGED
IN TUBES. SEE SPECIFIC PART NUMBERS FOR AVAILABILITY.
EIGHT DIGIT PART NUMBERS FOLLOWED BY A "G" ARE PACKAGED
IN GPAX FOR IBM ONLY. SEE SPECIFIC PART NUMBERS FOR AVAILABILITY.
PART NUMBERS FOLLOWED BY A "C" ARE PACKAGED IN TUBES
WITH A PICKUP CAP APPLIED.
EIGHT DIGIT PART NUMBERS FOLLOWED BY A "A" ARE PACKAGED 
IN TAPE/REEL WITH PICKUP CAP P/N 95730-003 APPLIED, PER BUS-14-345.

LEAD FREE:

ADD "HLF" SUFFIX AT THE END OF PART NUMBER FOR LEAD FREE
OPTION, NOT AVAILABLE FOR -5YY,-5YYH, -6YY & -6YYH

2. BODY MATERIAL:

BODY MATERIAL : MANUFACTURER'S OPTION OF NYLON, PCT GLASS FIBER
REINFORCED OR MINERAL FILLED LCP FLAME RETARDENT PER UL-94V-0.
COLOR: BLACK

BERGSTRIIP™ PRODUCED WITH HIGH TEMPERATURE LCP
THERMOPLASTIC, FLAME RETARDENT PER UL-94V-0.
COLOR: BLACK

PART NUMBERS WITH "H" AND WITHOUT SUFFIX WILL WITHSTAND EXPOSURE
TO 260° C PEAK TEMPERATURE FOR 20 SECONDS IN
WAVE SOLDER, INFRA-RED OR VAPOR PHASE SOLDER PROCESS.

3. PIN MATERIAL: PHOS BRONZE.

4. MEASURED WITH PART IN RESTRAINED CONDITION.

5. TWO SIDES OF PIN TIPS NOT PLATED. TYPICAL BOTH ENDS.

6. 2LBS/0.9KG MIN PIN RETENTION IN EITHER DIRECTION.

7. MILITARY BERGSTIK HEADER
P/N XXXXX-XY-MIL
NOT AVAILABLE.

8. ±.010/0.25 TOL APPLIES TO ALL "G" TAILS EXCEPT
INDICATED PARTS ON TABLE WHERE +.010/0.25 -.000/0.00
APPLIES.

9. NOTCH CONFIGURATION WILL VARY PER VENDOR'S DISCRETION.

10. BERGSTRIIP™ PART NUMBERS FOLLOWED BY
BY A "B" ARE BULK PRICED.

11. TAIL LENGTH (DIM. G) TO BE ±.008/.020.

12. POSITIONS PER ROW 37 TO 50 CAN BE PRODUCED,
BUT FLATNESS AND CURVATURE MAY NOT BE
HELD AS CLOSE AS 36 POSITIONS.

13. THESE PRODUCTS MEETS EUROPEAN UNION DIRECTIVES AND OTHER
COUNTRY REGULATION AS DESCRIBED IN GS-22-008.

14. PLATING OPTIONS:
PERFORMANCE PLATING WILL BE EITHER GOLD OR GXT ON POST OR TAIL,
OPTIONALLY (78~295u"/2~7.5u) TIN ON TAIL.

15. "THIS PRODUCT HAS 100% TIN PLATING IN THE INTERFACE AND
HAS NOT BEEN TESTED FOR WHISKER GROWTH IN ALL INTERCONNECT
ENVIRONMENTS."

16. THE OAL DON'T EXCEED 34.5mm




17. INCREMENTS BY 0.1mm IN LENGTHS ONLY

18. FOR SPECIAL PACKAGING REQUEST PLEASE CONTACT PRODUCT MANAGER FOR AVAILABILITY


19. TO DETERMINE DIMENSIONS:
N=NUMBER OF POSITION PER ROW
EXAMPLE: 10 POS. N X .100/2.54

mat'l. code				surface		tolerance		projection		product family					
NOTE 2 & 3				ISO 1302 ✓		ISO 406 ISO 1101				BERGSTIK					
ltr	ecn	no	dr	date		tolerances unless otherwise specified				title					
DG						angles	linear	XX±01/XX±3		INCH/MM		BERGSTIK II HEADER D/R .100/2.54cc STRAIGHT			
						0°±2°		XXX±0.005/XXX±.13							
								XXX±0020/XXX±.05							
						dr	T.BREWBAKER	12/21/94				dwg no		sheet 2 of 8	size
						enrg	T.HANNA	12/21/94				67996		A3	
						chr	J.MURPHY	12/21/94							
						appd	T.HANNA	12/21/94							
sheet index		revision sheet													

BERGSTRIPTM HEADER

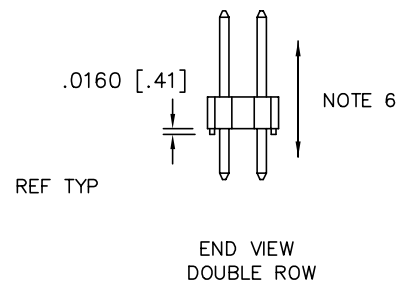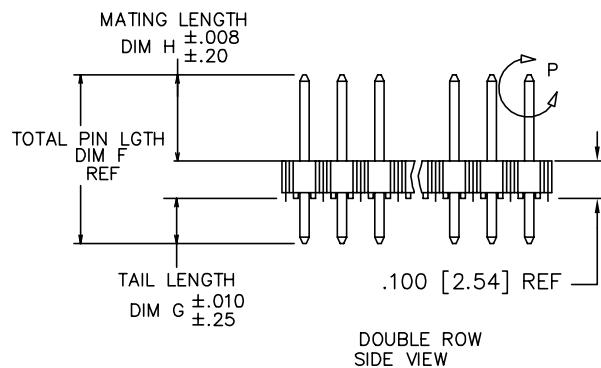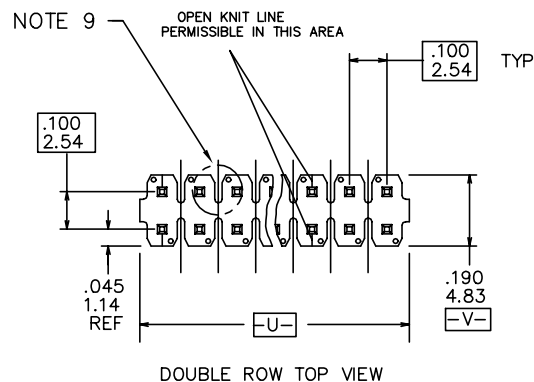

REEL PACKING DIMENSIONS

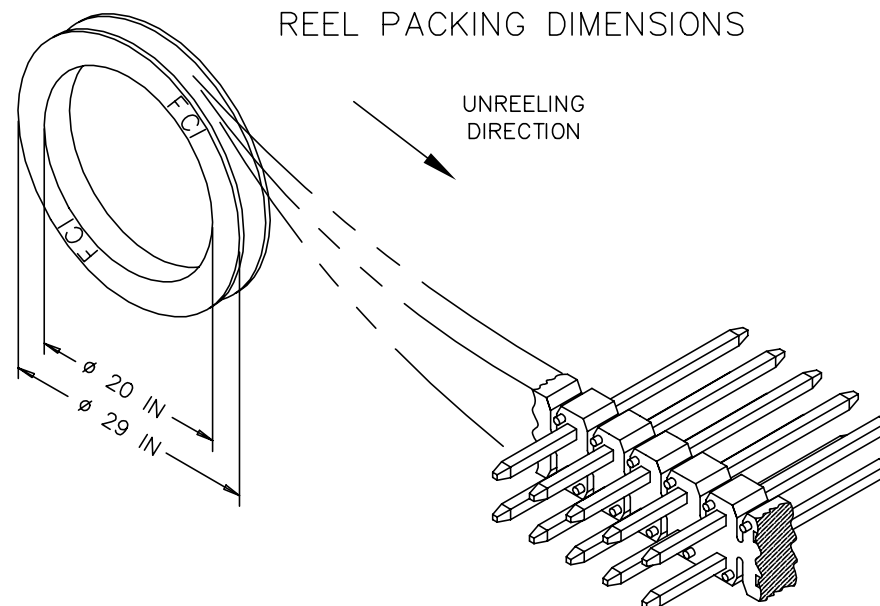

mat'l. code NOTE 2 & 3				surface ISO 1302 ✓		tolerance ISO 406 ISO 1101		projection 		product family BERGSTIK			
itr ecn no dr date				tolerances unless otherwise specified								title	
DH				angles		.XX±.01 / X±.3		INCH/MM		BERGSTIK II HEADER D/R			
				linear		.XXX±.005 / .XX±.13		scale 2:1		.100/2.54cc STRAIGHT			
				0°±2'		.XXXX±.0020 / .XXX±.051				dwg no		sheet 3 of 8	size
				dr		T.BREWBAKER 12/21/94				67996		A3	
				enr		T.HANNA 12/21/94							
				chr		J.MURPHY 12/21/94							
				appd		T.HANNA 12/21/94				type		Product Customer Drawing	
sheet index		revision sheet											

1				2		3							4		5		6												
PRODUCT NUMBER		TOT. PIN LGTH.		TAIL LENGTH		MATING LENGTH						BERGSTRIPTM		LF															
		DIM F		DIM G		DIM H		PACKAGING		NOTES		AVAILABLE		OPTION															
		ENGLISH		METRIC		ENGLISH		METRIC																					
~~69132-XYX~~		~~0.760~~		~~19.30~~		~~0.120~~		~~3.05~~		~~0.540~~		~~13.72~~		~~POLY BAGS/TUBES~~		~~---~~		~~---~~		~~NO~~		OB NOTE 1,13							
69133-XYX		0.615		15.62		0.285		7.24		0.230		5.84		POLY BAGS		---		---		NO									
69157-XYX		0.410		10.41		0.110		2.79		0.200		5.08		POLY BAGS		---		---		NO									
~~71217-XYXH~~		~~1.000~~		~~25.40~~		~~0.450~~		~~11.43~~		~~0.450~~		~~11.43~~		~~POLY BAGS~~		~~---~~		~~---~~		~~NO~~		OB							
~~71222-XYXH~~		~~0.850~~		~~21.59~~		~~0.250~~		~~6.35~~		~~0.500~~		~~12.70~~		~~POLY BAGS~~		~~---~~		~~---~~		~~NO~~		OB							
~~72273-XYXH~~		~~0.725~~		~~18.42~~		~~0.110~~		~~2.79~~		~~0.515~~		~~13.08~~		~~POLY BAGS~~		~~---~~		~~---~~		~~NO~~		OB							
~~72448-XYXH~~		~~0.658~~		~~16.71~~		~~0.172~~		~~4.37~~		~~0.386~~		~~9.80~~		~~POLY BAGS~~		~~---~~		~~---~~		~~NO~~		OB							
~~72455-XYXH~~		~~0.598~~		~~15.19~~		~~0.180~~		~~4.57~~		~~0.318~~		~~8.08~~		~~POLY BAGS~~		~~---~~		~~---~~		~~NO~~		OB							
72455-632HG		0.598		15.19		0.180		4.57		0.318		8.08		GPAX		NOTE 1		---		---		NO		OB					
~~73503-XYXH~~		~~0.420~~		~~10.67~~		~~0.120~~		~~3.05~~		~~0.200~~		~~5.08~~		~~POLY BAGS~~		~~---~~		~~---~~		~~NO~~		OB							
~~73596-XYXH~~		~~0.795~~		~~20.19~~		~~0.110~~		~~2.79~~		~~0.585~~		~~14.86~~		~~POLY BAGS~~		~~---~~		~~---~~		~~NO~~		OB							
~~74317-XYXH~~		~~0.532~~		~~13.51~~		~~0.309~~		~~7.85~~		~~0.123~~		~~3.12~~		~~POLY BAGS~~		~~NOTE 11~~		~~---~~		~~---~~		~~NO~~		OB					
~~74318-XYXH~~		~~0.592~~		~~15.04~~		~~0.369~~		~~9.37~~		~~0.123~~		~~3.12~~		~~POLY BAGS~~		~~NOTE 11~~		~~---~~		~~---~~		~~NO~~		OB					
~~74999-XYXH~~		~~0.508~~		~~12.90~~		~~0.090~~		~~2.29~~		~~0.318~~		~~8.08~~		~~POLY BAGS~~		~~---~~		~~---~~		~~---~~		~~NO~~		OB					
~~78212-XYX~~		~~0.710~~		~~18.03~~		~~0.350~~		~~8.89~~		~~0.260~~		~~6.60~~		~~POLY BAGS~~		~~---~~		~~---~~		~~---~~		~~NO~~		OB					
78233-XYX		0.568		14.43		0.150		3.81		0.318		8.08		POLY BAGS		---		---		---		---		NO					
~~78269-XYX~~		~~0.385~~		~~9.78~~		~~0.095~~		~~2.41~~		~~0.190~~		~~4.83~~		~~POLY BAGS~~		~~---~~		~~---~~		~~---~~		~~---~~		~~NO~~		OB			
~~78286-XYX~~		~~0.500~~		~~12.70~~		~~0.160~~		~~4.06~~		~~0.240~~		~~6.10~~		~~POLY BAGS/TUBES~~		~~---~~		~~---~~		~~---~~		~~---~~		~~NO~~		OB			
78932-XYX		UNAVAILABLE		UNAVAILABLE		UNAVAILABLE		UNAVAILABLE		UNAVAILABLE		UNAVAILABLE		UNAVAILABLE		---		---		---		---		---					
~~78933-XYX~~		~~0.695~~		~~17.65~~		~~0.285~~		~~7.24~~		~~0.310~~		~~7.87~~		~~POLY BAGS~~		~~---~~		~~---~~		~~---~~		~~---~~		~~---~~		~~NO~~		OB	
~~78988-XYX~~		~~0.540~~		~~13.72~~		~~0.135~~		~~3.43~~		~~0.305~~		~~7.75~~		~~POLY BAGS~~		~~---~~		~~---~~		~~---~~		~~---~~		~~---~~		~~NO~~		OB	
78989-XYX		UNAVAILABLE		UNAVAILABLE		UNAVAILABLE		UNAVAILABLE		UNAVAILABLE		UNAVAILABLE		UNAVAILABLE		---		---		---		---		---		---			
78990-XYX		UNAVAILABLE		UNAVAILABLE		UNAVAILABLE		UNAVAILABLE		UNAVAILABLE		UNAVAILABLE		UNAVAILABLE		---		---		---		---		---		---			
78991-XYX		UNAVAILABLE		UNAVAILABLE		UNAVAILABLE		UNAVAILABLE		UNAVAILABLE		UNAVAILABLE		UNAVAILABLE		---		---		---		---		---		---			
78992-XYX		UNAVAILABLE		UNAVAILABLE		UNAVAILABLE		UNAVAILABLE		UNAVAILABLE		UNAVAILABLE		UNAVAILABLE		---		---		---		---		---		---			
78993-XYX		UNAVAILABLE		UNAVAILABLE		UNAVAILABLE		UNAVAILABLE		UNAVAILABLE		UNAVAILABLE		UNAVAILABLE		---		---		---		---		---		---			
78994-XYX		UNAVAILABLE		UNAVAILABLE		UNAVAILABLE		UNAVAILABLE		UNAVAILABLE		UNAVAILABLE		UNAVAILABLE		---		---		---		---		---		---		NOTE 1,13	

mat'l. code				surface				tolerance				projection				product family			
NOTE 2 & 3				ISO 1302				ISO 406				ISO 1101				BERGSTIK			
litr		ecn no		dr		date		tolerances unless otherwise specified				INCH/MM				title			
DH								linear				scale 2:1				BERGSTIK II HEADER D/R			
								0'±2"								.100/2.54cc STRAIGHT			
								dr				T.BREWBAKER				12/21/94			
								enr				T.HANNA				12/21/94			
								chr				J.MURPHY				12/21/94			
								appd				T.HANNA				12/21/94			
sheet index		revision		sheet												FCI			
																dwg no			
																sheet 5 of 8			
																size			
																A3			
																type			
																Product			
																Customer			
																Drawing			

PRODUCT NUMBER	TOT. PIN LGTH.		TAIL LENGTH		MATING LENGTH		PACKAGING	NOTES	BERGSTRIPTM AVAILABLE	LF OPTION
	DIM F	DIM F	DIM G	DIM G	DIM H	DIM H				
	ENGLISH	METRIC	ENGLISH	METRIC	ENGLISH	METRIC				
78995-YYY	UNAVAILABLE		UNAVAILABLE		UNAVAILABLE			-	-	NOTE 1,13
78996-YYY	UNAVAILABLE		UNAVAILABLE		UNAVAILABLE			-	-	
79242-YYY	0.930	23.62	0.340	8.64	0.490	12.45	POLY BAGS	-	NO	OB
79243-YYY	1.230	31.24	0.390	9.91	0.740	18.80	POLY BAGS	-	NO	OB
79244-YYY	UNAVAILABLE		UNAVAILABLE		UNAVAILABLE			-	-	
79268-YYY	1.020	25.91	0.120	3.05	0.800	20.32	POLY BAGS	-	NO	OB
79271-YYY	1.100	27.94	0.500	12.70	0.500	12.70	POLY BAGS	-	NO	OB
79425-YYY	0.410	10.41	0.120	3.05	0.190	4.83	POLY BAGS	-	NO	
79821-YYY	0.730	18.54	0.200	5.08	0.430	10.92	POLY BAGS	-	NO	
84610-YYYH	0.380	9.65	0.120	3.05	0.160	4.06	POLY BAGS	-	NO	OB
84760-YYYH	0.870	22.09	0.150	3.81	0.620	15.74	POLY BAGS	-	NO	OB
84784-YYYH	1.130	28.70	0.122	3.09	0.908	23.06	POLY BAGS	-	NO	OB
84934-YYYH	1.375	34.93	0.625	15.88	0.650	16.51	POLY BAGS	-	NO	OB
84976-YYYH	0.730	18.54	0.400	10.16	0.230	5.84	POLY BAGS	-	NO	OB
86503-YYY	0.470	11.94	0.120	3.05	0.250	6.35	POLY BAGS	-	NO	
86581-YYY	0.450	11.43	0.120	3.05	0.230	5.84	POLY BAGS	NOTE 8	NO	OB
86817-YYY	0.925	23.50	0.120	3.05	0.705	17.91	POLY BAGS	-	NO	OB
86827-YYY	0.700	17.78	0.120	3.05	0.480	12.19	POLY BAGS	-	NO	OB
86832-YYY	0.525	13.34	0.100	2.54	0.325	8.26	POLY BAGS	-	NO	
86834-YYY	1.335	33.91	0.585	14.86	0.650	16.51	POLY BAGS	-	NO	OB
86836-YYY	0.870	22.10	0.120	3.05	0.650	16.51	POLY BAGS	-	NO	OB
86837-YYY	0.600	15.24	0.120	3.05	0.380	9.65	POLY BAGS	-	NO	
87037-YYY	1.240	31.50	0.120	3.05	1.020	25.91	POLY BAGS	-	NO	OB
87052-YYY	0.990	25.15	0.120	3.05	0.770	19.56	POLY BAGS	-	NO	
87203-YYY	0.545	13.84	0.150	3.81	0.295	7.49	POLY BAGS	-	NO	
87344-YYY	1.375	34.93	0.219	5.56	1.056	26.82	POLY BAGS	-	NO	OB

[illegible]

PRODUCT NUMBER	TOT. PIN LGTH.		TAIL LENGTH		MATING LENGTH				BERGSTRIPT™	LF OPTION
	DIM F	DIM F	DIM G	DIM G	DIM H	DIM H	PACKAGING	NOTES	AVAILABLE	
	ENGLISH	METRIC	ENGLISH	METRIC	ENGLISH	METRIC				
~~87345-XXX~~	1.218	30.94	0.406	10.31	0.712	18.08	POLY BAGS		NO	NOTE 1,13
~~87348-XXX~~	0.930	23.62	0.100	2.54	0.730	18.54	POLY BAGS		NO	
~~87349-XXX~~	0.890	22.61	0.110	2.79	0.680	17.27	POLY BAGS		NO	
~~87381-XXX~~	0.645	16.38	0.100	2.54	0.445	11.30	POLY BAGS		NO	
~~87382-XXX~~	0.675	17.15	0.100	2.54	0.475	12.07	POLY BAGS		NO	
~~87503-XXYH~~	0.630	16.00	0.110	2.79	0.420	10.67	POLY BAGS		NO	
~~87869-XXX~~	0.690	17.53	0.230	5.84	0.360	9.14	POLY BAGS		NO	
87894-XXX	0.588	14.94	0.170	4.32	0.318	8.08	POLY BAGS	-	NO	
87900-XXX	0.940	23.88	0.120	3.05	0.720	18.29	POLY BAGS	-	NO	
87901-XXX	1.040	26.42	0.120	3.05	0.820	20.83	POLY BAGS	-	NO	
~~87903-XXX~~	0.963	24.46	0.337	8.56	0.526	13.36	POLY BAGS		NO	OB
~~88797-XXX~~	0.950	24.13	0.320	8.13	0.530	13.46	POLY BAGS		NO	OB
~~88812-XXX~~	0.415	10.54	0.085	2.16	0.230	5.84	POLY BAGS/TUBES	NOTE 8	NO	OB
~~88886-XXX~~	1.306	33.17	0.276	7.01	0.930	23.62	POLY BAGS		NO	OB
~~89446-XXX~~	0.930	23.62	0.120	3.05	0.710	18.03	POLY BAGS		NO	OB
~~89540-XXX~~	0.760	19.30	0.280	7.11	0.380	9.65	POLY BAGS		NO	OB
~~89542-XXX~~	1.065	27.05	0.125	3.18	0.840	21.34	POLY BAGS		NO	OB
~~89639-XXX~~	1.260	32.00	0.118	3.00	1.042	26.47	POLY BAGS		NO	OB
~~91828-XXX~~	0.450	11.43	0.120	3.05	0.230	5.84	TUBES		NO	OB
92417-XXX	0.530	13.46	0.110	2.79	0.320	8.13	POLY BAGS	-	NO	
~~93216-XXYH~~	0.573	14.55	0.155	3.94	0.318	8.08	POLY BAGS/TUBES		NO	OB
~~93216-632HG~~	0.573	14.55	0.155	3.94	0.318	8.08	GPAX	NOTE 1	NO	OB
~~93217-XXYH~~	0.395	10.03	0.095	2.41	0.200	5.08	POLY BAGS		NO	OB
93254-XXX	0.563	14.30	0.110	2.79	0.353	8.97	POLY BAGS	-	NO	NOTE 1,13



FCIconnect.com

Copyright FCI

form: A3

1

2

(2)

4

JS

[illegible][illegible]

