

REVISIONS				
REV	DESCRIPTION	ECN	BY	DATE
A	Released	J05-0079	H.T	05/2/18

CAT. NO. SLW (n) R - 1C7 LF

SERIES NAME _____

NO. OF CONTACTS _____

R: RIGHT ANGLE TYPE _____

S: STRAIGHT TYPE _____

VARIATION _____


LEAD FREE _____

1. SEE PART DRAWINGS FOR
DIMENSIONS A,B.

SHEET INDEX		ISSUE		A																					
		SH NO.		1																					
TOLERANCES UNLESS OTHERWISE SPECIFIED						DR		A. KOBAYASHI		DATE		05/2/18		CUSTOMER COPY		TITLE CAT NO. TABLE FOR 1mm SPACING CONNECTOR (Cat. No. SLW__R/S-1C7LF)									
LINEAR						ENGR				2/18/05				THIRD ANGLE PROJ											
						CHK				2/18/05															
						APPD				2/18/05		UNIT		MM ~~INCH~~											
ANGLES																PRODUCT FAMILY 58JF						CODE JP			
DO NOT SCALE PRINT						THIS INFORMATION IS CONFIDENTIAL AND IS DISCLOSED TO YOU ON CONDITION THAT NO FURTHER DISCLOSURE IS MADE BY YOU TO OTHER THAN FCI PERSONNEL WITHOUT WRITTEN AUTHORIZATION FROM FCI JAPAN K.K.										SCALE		SIZE		DWG. NO.		REV		SHEET	
DF-140A REV A																-		A		JSA 96300		A		OF	

REVISIONS				
REV	DESCRIPTION	ECN	BY	DATE
A	Released	J05-0079	H.T	'05/2/18
B	Added heat resistance	J05-0734	H.T	0/28/05


n : NO. OF CONTACTS

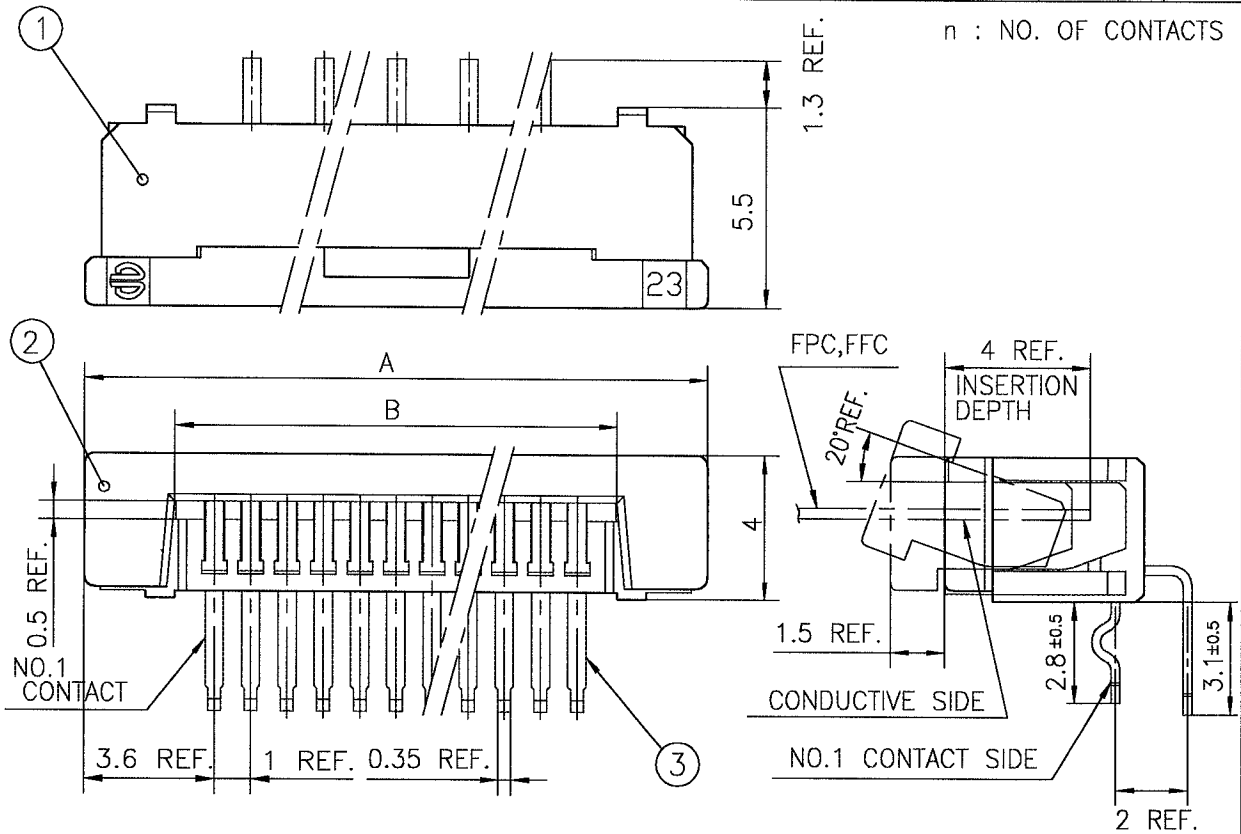

PT.NO.	PARTS NAME	MATERIAL	Q'TY	NOTE
1	HOUSING	NYLON RESIN GLASS REINFORCED (UL94V-0)	1	COLOR : BLACK
2	SLIDER		1	
3	CONTACT	PHOSPHOR BRONZE	n	PLATING : MATTE PURE TIN (LEAD FREE)

RECOMMENDED PC BOARD

THICKNESS : 0.8~1.6
HOLE PATTERN (COMPONENT SIDE)

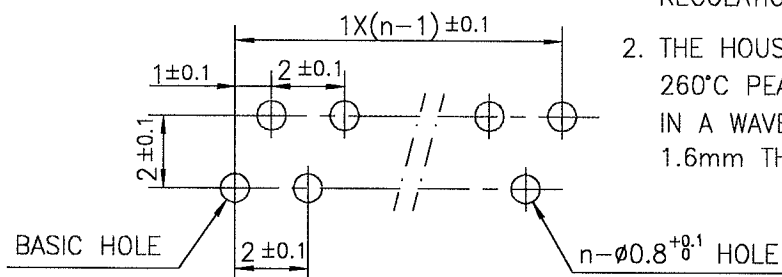

1. THIS PRODUCT MEETS EUROPEAN UNION DIRECTIVES AND OTHER COUNTRY REGULATIONS AS DESCRIBED IN GS-22-008
2. THE HOUSING WILL WITHSTAND EXPOSURE TO 260°C PEAK TEMPERATURE FOR 10 SECONDS IN A WAVE SOLDER APPLICATION WITH A 1.6mm THICK CIRCUIT BOARD.

SHEET INDEX	ISSUE	B															TITLE	1mm SPACING CONNECTOR (Cat. No. SLW__R-1C7LF)			
	SH NO.	1																			
TOLERANCES UNLESS OTHERWISE SPECIFIED		DR		DATE		CUSTOMER COPY															
±0.3		ENGR		10/21/05		THIRD ANGLE PROJ															
LINEAR		CHK		10/21/05		UNIT															
ANGLES		APPD		11/1/05		MM INCH															
DO NOT SCALE PRINT		THIS INFORMATION IS CONFIDENTIAL AND IS DISCLOSED TO YOU ON CONDITION THAT NO FURTHER DISCLOSURE IS MADE BY YOU TO OTHER THAN FCI PERSONNEL WITHOUT WRITTEN AUTHORIZATION FROM FCI JAPAN K.K.										SCALE		SIZE		DWG. NO.		REV		SHEET	
DF-140A REV A												-		A		JSA 96302		B		DF	

SC-SLW03 JSA96300

TOLERANCES UNLESS OTHERWISE SPECIFIED: ± 0.3					REVISIONS				
REV	DESCRIPTION	ECN	BY	DATE					
A	Released	J05-0079	H.T	'05/2/18					
B	Added note	J05-0501	H.T	'05/8/4					

0.5 REF.

B

4 REF.

②

n : NO. OF CONTACTS

A

5.5

3±0.5

3.6 REF.

1 REF.

0.35 REF.

NO.1 CONTACT

①

③

20° REF.

1.5 REF.

4 REF.

INSERTION DEPTH

CONDUCTIVE SIDE

2 REF.

0.87 REF.

PT.NO.	PARTS NAME	MATERIAL	Q'TY	NOTE
1	HOUSING	NYLON RESIN GLASS REINFORCED (UL 94V-0)	1	COLOR : BLACK
2	SLIDER		1	
3	CONTACT	PHOSPHOR BRONZE	n	PLATING : MATTE PURE TIN (LEAD FREE)

RECOMMENDED PC BOARD

THICKNESS : 0.8~1.6

HOLE PATTERN (COMPONENT SIDE)

BASIC HOLE

$n - \phi 0.8 \pm 0.1$ HOLE

THIS PRODUCT MEETS EUROPEAN UNION
DIRECTIVES AND OTHER COUNTRY REGULATIONS
AS DESCRIBED IN GS-22-008.

THE HOUSING WILL WITHSTAND EXPOSURE TO
260 DEGREE C PEAK TEMPERATURE FOR 10
SECONDS IN A WAVE SOLDER APPLICATION WITH
A 1.6mm MINIMUM THICK CIRCUIT BOARD.

SHEET INDEX	ISSUE	B										
SH NO.	1											
TOLERANCES UNLESS OTHERWISE SPECIFIED			DR	<i>[Signature]</i>		DATE	8/4/05		CUSTOMER COPY			
LINEAR			ENGR	<i>[Signature]</i>		8/4/05			THIRD ANGLE PROJ			
ANGLES			CHK	<i>[Signature]</i>		8/4/05				UNIT	MM INCH	
DO NOT SCALE PRINT			THIS INFORMATION IS CONFIDENTIAL AND IS DISCLOSED TO YOU ON CONDITION THAT NO FURTHER DISCLOSURE IS MADE BY YOU TO OTHER THAN FCI PERSONNEL WITHOUT WRITTEN AUTHORIZATION FROM FCI JAPAN K.K.							TITLE		
DF-140A REV A			SC-SLW03 JSA96300							1mm SPACING CONNECTOR (Cat. No. SLW__S-1C7LF)		
										PRODUCT FAMILY		
										58JF		
										CODE JP		
										REV B		
										SHEET OF		

SC-SLW03 JSA96300

PDM: Rev:B


STATUS: **Released**

Printed: Jan 31, 2006

REVISIONS				
REV	DESCRIPTION	ECN	BY	DATE
AA	Changed form	J05-0079	H.T	2/18/05

RECOMMENDED CABLE (FPC)

n : NO. OF CONDUCTOR

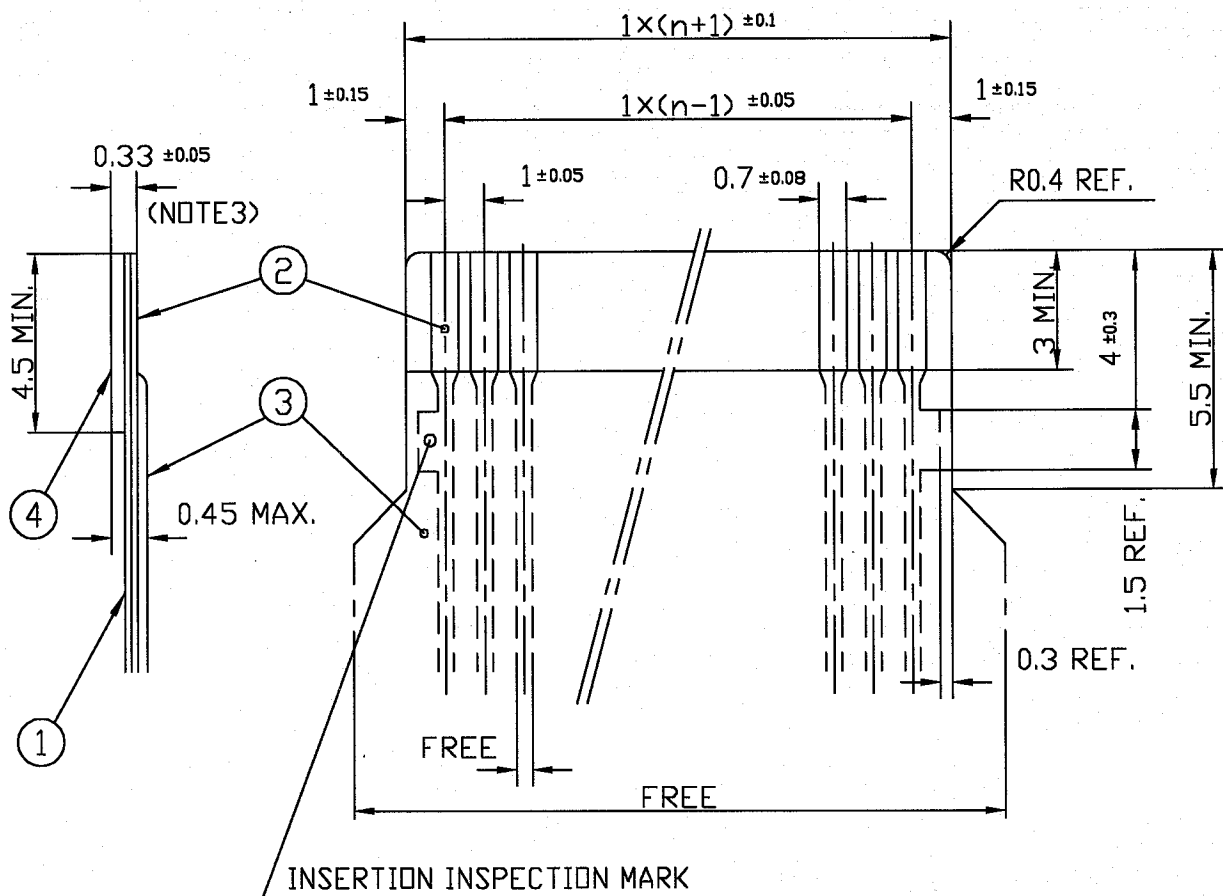

PT. NO.	PARTS NAME	MATERIAL	THICKNESS (μm)
1	BASE FILM	POLYIMIDE OR POLYESTER OR EQUAL	25
2	CONDUCTOR	COPPER FOIL (PLATING : SOLDER 1μm MIN.)	35
3	OVERLAY	POLYIMIDE OR POLYESTER OR EQUAL	—
4	SUPPORTING TAPE	POLYESTER OR POLYIMIDE OR EQUAL	188


- NOTES
1. NO BURR AT EACH PORTION.
 2. NO PEELING IN COMMON USE.
 3. TOTAL THICKNESS LIMIT OF EACH MATERIAL (INCLUDING ADHESIVE AGENT) IS SPECIFIED.

SHEET INDEX	ISSUE	AA											
	SH NO.	1											
TOLERANCES UNLESS OTHERWISE SPECIFIED			DR	A. KOBAYASHI	DATE	05/2/18	CUSTOMER COPY	RECOMMENDED CABLE (Cat. No. SLW__R/S-__)					
LINEAR			ENGR										
			CHK										
			APPD										
ANGLES					DATE	2/18/05	THIRD ANGLE PROJ	UNIT					
DO NOT SCALE PRINT			THIS INFORMATION IS CONFIDENTIAL AND IS DISCLOSED TO YOU ON CONDITION THAT NO FURTHER DISCLOSURE IS MADE BY YOU TO OTHER THAN FCI PERSONNEL WITHOUT WRITTEN AUTHORIZATION FROM FCI JAPAN K.K.				SCALE		SIZE	DWG. NO.	REV	SHEET	
DF-140A REV A							—		A	JSA 91648	AA	OF	

RECOMMENDED CABLE (FFC)

REVISIONS				
REV	DESCRIPTION	ECN	BY	DATE
AA	Changed form.	J05-0079	H.T	2/18/05

n : NO. OF CONDUCTOR

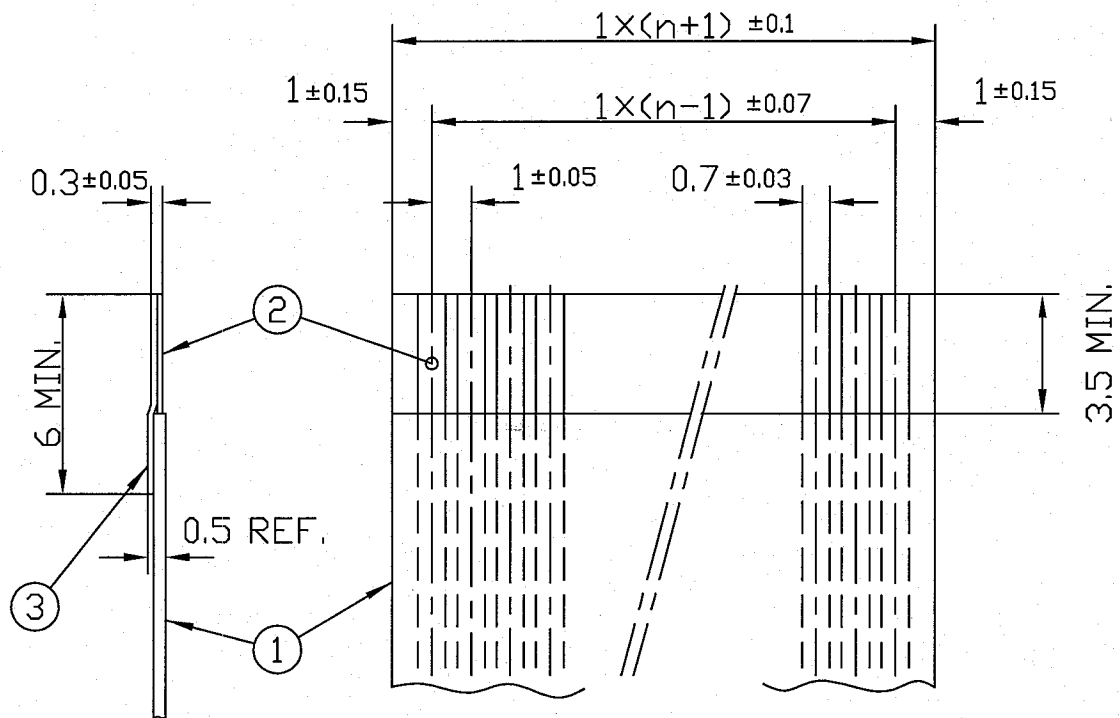


PT. NO.	PARTS NAME	MATERIAL	NOTE
1	INSULATOR	FLAME RESISTING POLYESTER OR EQUAL	
2	CONDUCTOR	COPPER FOIL	PLATING : TIN OR SOLDER 1μm MIN.
3	SUPPORTING TAPE	FLAME RESISTING POLYESTER OR EQUAL	


- NOTES
1. NO BURR AT EACH PORTION.
 2. NO PEELING IN COMMON USE.

SHEET INDEX	ISSUE	AA																			
	SH NO.	1																			
TOLERANCES UNLESS OTHERWISE SPECIFIED		DR		A. KOBAYASHI		DATE		2/18/05		CUSTOMER COPY		TITLE RECOMMENDED CABLE (Cat. No. SLW__R/S-____)									
±0.3		ENGR																			
LINEAR		CHK								THIRD ANGLE PROJ		PRODUCT FAMILY 58JF									
ANGLES		APPD								UNIT										MM	
DO NOT SCALE PRINT		THIS INFORMATION IS CONFIDENTIAL AND IS DISCLOSED TO YOU ON CONDITION THAT NO FURTHER DISCLOSURE IS MADE BY YOU TO OTHER THAN FCI PERSONNEL WITHOUT WRITTEN AUTHORIZATION FROM FCI JAPAN K.K.										SCALE		SIZE		DWG. NO.		REV		SHEET	
DF-140A REV A												-		A		JSA 91649		AA		OF	

REVISIONS				
REV	DESCRIPTION	ECN	BY	DATE
A	Released	J05-0079	H.T	05/2/15

 SHEET INDEX	ISSUE	A																
	SH NO.	1																
TOLERANCES UNLESS OTHERWISE SPECIFIED			DR	A. KOBAYASHI			DATE	05/12/18			CUSTOMER			TITLE CAT NO. TABLE FOR 1mm SPACING CONNECTOR (Cat. No. SLW__R/S-5C7LF)				
			ENGR							COPY								
LINEAR			CHK				1/8/65			 THIRD ANGLE PROJ			PRODUCT FAMILY 58JF					CODE JP
			APPD				7/18/65											
ANGLES						7/18/65			UNIT			MM						
									~~INCH~~									
DO NOT SCALE PRINT			THIS INFORMATION IS CONFIDENTIAL AND IS DISCLOSED TO YOU ON CONDITION THAT NO FURTHER DISCLOSURE IS MADE BY YOU TO OTHER THAN FCI PERSONNEL WITHOUT WRITTEN AUTHORIZATION FROM FCI JAPAN K.K.											SCALE	SIZE	DWG. NO.	REV	SHEET
DF-14DA REV A														-	A	JSA 96303	A	OF

REVISIONS				
REV	DESCRIPTION	ECN	BY	DATE
A	Released	J05-0079	H.T	'05/2/15
B	Added heat resistance	J05-0734	H.T	10/28/'05

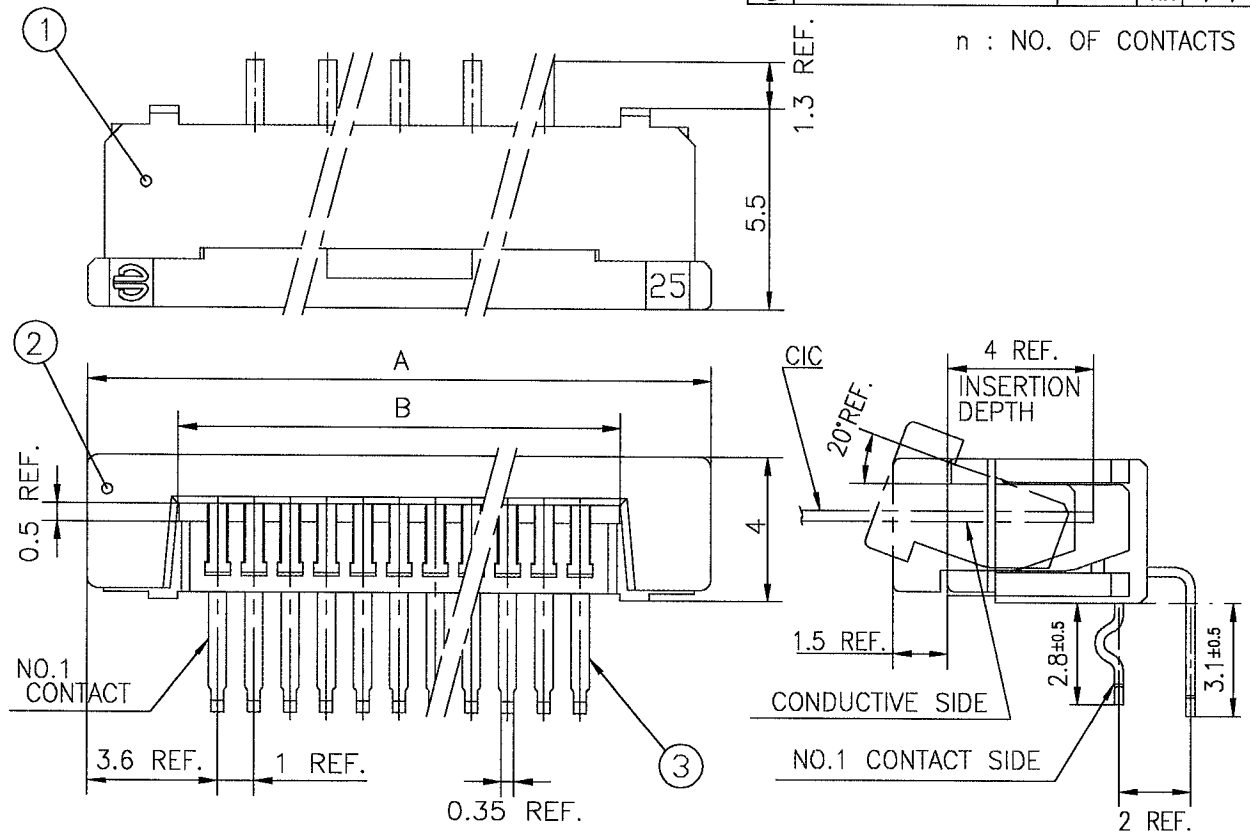


PT.NO.	PARTS NAME	MATERIAL	Q'TY	NOTE
1	HOUSING	NYLON RESIN GLASS REINFORCED (UL94V-0)	1	COLOR : BLACK
2	SLIDER		1	COLOR : WHITE
3	CONTACT	PHOSPHOR BRONZE	n	PLATING : MATTE PURE TIN (LEAD FREE)

RECOMMENDED PC BOARD

THICKNESS : 0.8~1.6

HOLE PATTERN (COMPONENT SIDE)

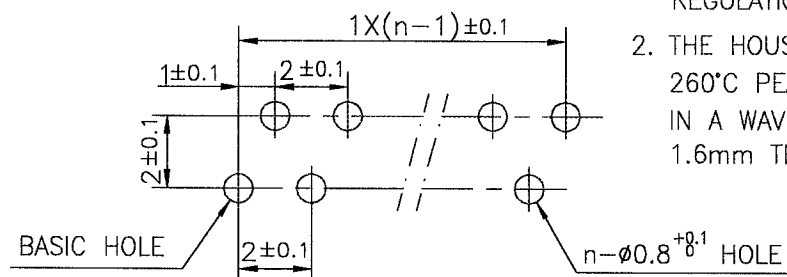

1. THIS PRODUCT MEETS EUROPEAN UNION DIRECTIVES AND OTHER COUNTRY REGULATIONS AS DESCRIBED IN GS-22-008
2. THE HOUSING WILL WITHSTAND EXPOSURE TO 260°C PEAK TEMPERATURE FOR 10 SECONDS IN A WAVE SOLDER APPLICATION WITH A 1.6mm THICK CIRCUIT BOARD.

SHEET INDEX	ISSUE	B											
	SH NO.	1											
TOLERANCES UNLESS OTHERWISE SPECIFIED			DR	DATE		CUSTOMER COPY	TITLE 1mm SPACING CONNECTOR (Cat. No. SLW__R-5C7LF)						
LINEAR	±0.3	ENGR	10/21/05		THIRD ANGLE PROJ								
ANGLES		CHK	10/21/05		UNIT	PRODUCT FAMILY							
			APPD	11/1/05		MM	58JF						
DO NOT SCALE PRINT			THIS INFORMATION IS CONFIDENTIAL AND IS DISCLOSED TO YOU ON CONDITION THAT NO FURTHER DISCLOSURE IS MADE BY YOU TO OTHER THAN FCI PERSONNEL WITHOUT WRITTEN AUTHORIZATION FROM FCI JAPAN K.K.						SCALE	SIZE	DWG. NO.	REV	SHEET
DF-140A REV A									A	A	JSA 96305	B	0F

SC-SLW04 JSA96303

PDM: Rev:B

STATUS: Released

Printed: Nov 25, 2005

A	Released	J05-0079	H.T	05/2/15
B	Added heat resistance	J05-0734	H.T	10/28/00

n : NO. OF CONTACTS

0.5 REF.

4 REF.

B

A

25

5.5

3 ± 0.5

3.6 REF.

0.35 REF.

1 REF.

NO.1 CONTACT

20° REF.

1.5 REF.

4 REF.

INSERTION DEPTH

CONDUCTIVE SIDE

NO.1 CONTACT SIDE

2 REF.


0.87 REF.

①

②

③

RECOMMENDED PC BOARD
THICKNESS : 0.8~1.6
HOLE PATTERN (COMPONENT SIDE)

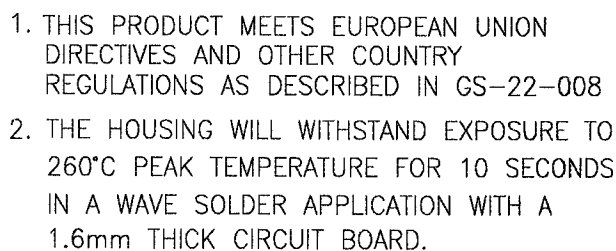


SC-SLW04 JSA96303

RECOMMENDED CABLE (CIC)

REVISIONS

REV	DESCRIPTION	ECN	BY	DATE
AA	Changed form.	J05-0079	H.T	2/18/05

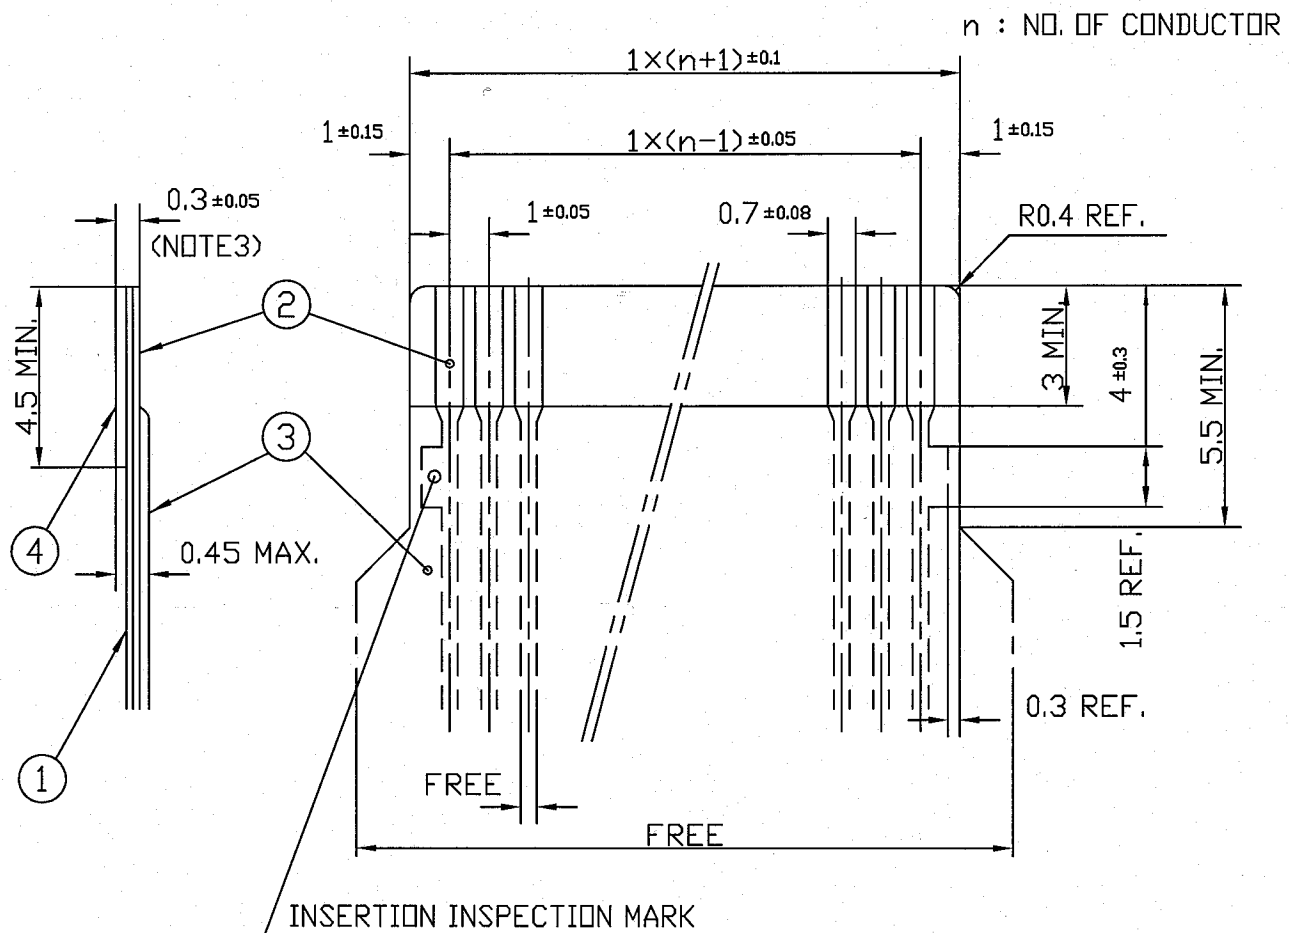

PT. NO.	PARTS NAME	MATERIAL	THICKNESS (μm)	
1	BASE FILM	POLYESTER OR EQUAL	75	25
2	CONDUCTOR	CARBON PASTE OVER SILVER PASTE	10 MIN.	
3	OVERLAY	POLYIMIDE OR POLYESTER OR EQUAL	—	
4	SUPPORTING TAPE	POLYESTER OR POLYIMIDE OR EQUAL	188	250

NOTES

- NO BURR AT EACH PORTION.
- NO PEELING IN COMMON USE.
- TOTAL THICKNESS LIMIT OF EACH MATERIAL (INCLUDING ADHESIVE AGENT) IS SPECIFIED.

SHEET INDEX	ISSUE	A										
	SH NO.	1										
TOLERANCES UNLESS OTHERWISE SPECIFIED			DR A. KOBAYASHI		DATE 2/18/05	CUSTOMER COPY						
LINEAR ±0.3			ENGR		2/18/05	THIRD ANGLE PROJ.						
ANGLES			CHK		2/18/05	UNIT MM INCH		TITLE RECOMMENDED CABLE (Cat. No. SLW__R/S-5__) PRODUCT FAMILY 58JF CODE JP				
DO NOT SCALE PRINT			THIS INFORMATION IS CONFIDENTIAL AND IS DISCLOSED TO YOU ON CONDITION THAT NO FURTHER DISCLOSURE IS MADE BY YOU TO OTHER THAN FCI PERSONNEL WITHOUT WRITTEN AUTHORIZATION FROM FCI JAPAN K.K.					SCALE	SIZE	DWG. NO.	REV	SHEET
DF-140A REV A			PDM: Rev-AA					-	A	JSA 92759	AA	OF
								STATUS Released		Printed: Oct 12, 2005		