THIS DRAWING IS UNPUBLISHED. RELEASED FOR PUBLICATION FEB ,2004.
© COPYRIGHT 2004 By – ALL RIGHTS RESERVED.

LOC	DIST
E	B

REVISIONS

P	LTR	DESCRIPTION	DATE	DWN	APVD
	F1	REVISED PER ECO-11-005033	31MAR11	RK	HMR
	G	REVISED PER ECO-12-002190	03FEB12	TITAN	MARTIN

NOTES:

1. PACK IN ACCORDANCE WITH AMP SPEC 107-3275
2. 100 TRAY PACK IN ACCORDANCE WITH AMP SPEC 107-3275
3. Au PLATING
4. Ni PLATING
5. FOR TECHNICAL DATA REFER TO YOUR LOCAL TE CONNECTIVITY SALES OFFICE
6. ALL DIMENSIONS ARE NOMINAL FOR REFERENCE ONLY UNLESS OTHERWISE STATED

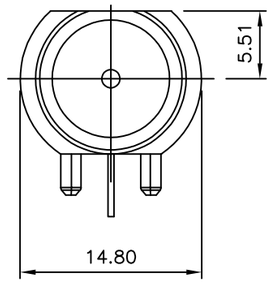

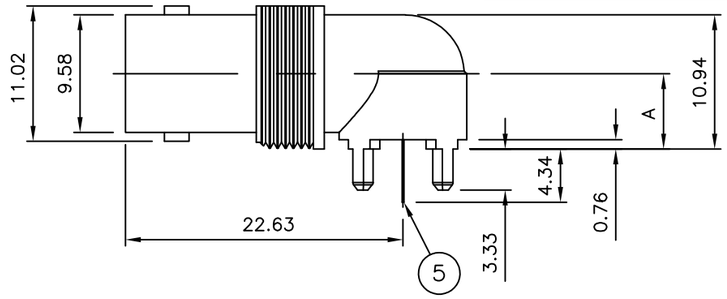

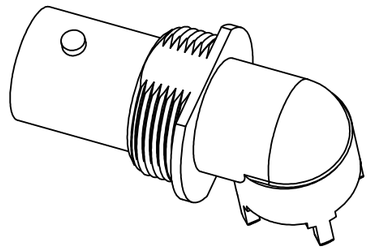

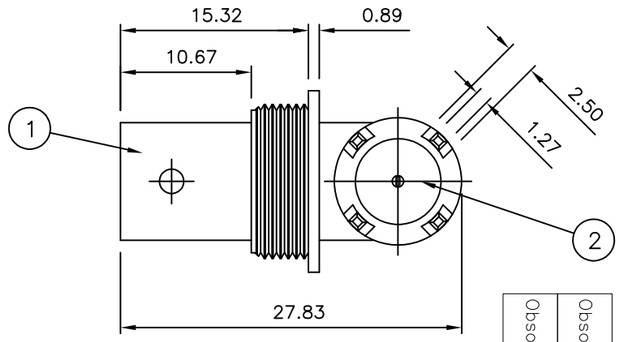

50 OHMS VERSION

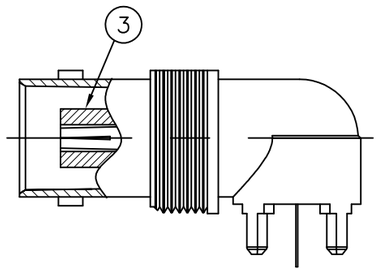

75 OHMS VERSION

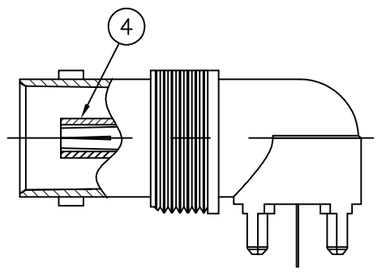

	Obsolete	Obsolete		Obsolete	Obsolete						
1	1	1	1	1	1	1	1	PHOSPHER BRONZE ③	CONTACT	5
1	1	–	–	1	1	–	–	TPX	INSULATION	4
–	–	1	1	–	–	1	1	TPX	INSULATION	3
1	1	1	1	1	1	1	1	PTFE	INSULATION	2
1	1	1	1	1	1	1	1	ZINC ALLOY ④	BODY	1
5--7	5--6	5--5	5--4	5--3	5--2	5--1	5--0	MATERIAL	DESCRIPTION	ITEM
②	①	②	①	②	①	②	①			
QUANTITY PER ASSY								PARTS LIST		

	DIM	A	DESCRIPTION	PART NUMBER
		6.91	BNC LP ELBOW BULKHEAD PCB SKT 75 OHMS 6.91 BULK	5-1634556-7
Obsolete		6.91	BNC LP ELBOW BULKHEAD PCB SKT 75 OHMS 6.91	~~5-1634556-6~~
Obsolete		6.91	BNC LP ELBOW BULKHEAD PCB SKT 50 OHMS 6.91 BULK	~~5-1634556-5~~
		6.91	BNC LP ELBOW BULKHEAD PCB SKT 50 OHMS 6.91	5-1634556-4
Obsolete		6.15	BNC LP ELBOW BULKHEAD PCB SKT 75 OHMS 6.15 BULK	~~5-1634556-3~~
Obsolete		6.15	BNC LP ELBOW BULKHEAD PCB SKT 75 OHMS 6.15	~~5-1634556-2~~
		6.15	BNC LP ELBOW BULKHEAD PCB SKT 50 OHMS 6.15 BULK	5-1634556-1
		6.15	BNC LP ELBOW BULKHEAD PCB SKT 50 OHMS 6.15	5-1634556-0

MOUNTING HOLES

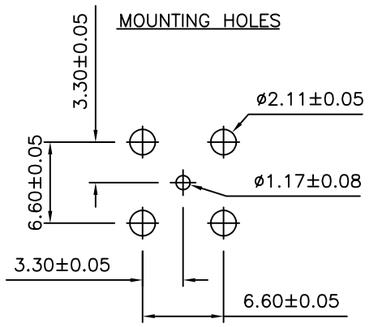

RECOMMENDED MOUNTING HOLE
MAX PANEL THICKNESS: 5.5mm

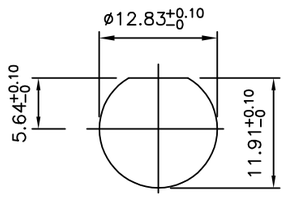

THIS DRAWING IS A CONTROLLED DOCUMENT.

DIMENSIONS: mm

TOLERANCES UNLESS OTHERWISE SPECIFIED:

0 PLC	± 0.5
1 PLC	± 0.3
2 PLC	± 0.2
3 PLC	± –
4 PLC	± –
ANGLES	± –

MATERIAL –

FINISH –

DWN	RITA ZUO	10 Mar 09
CHK	ANSON MA	10 Mar 09
APVD	BOB ZHAO	10 Mar 09
PRODUCT SPEC	108-112000	
APPLICATION SPEC	–	
WEIGHT	–	

TE Connectivity

NAME: BNC LP ELBOW BULKHEAD PCB SKT 50 & 75 OHMS –

SIZE	CAGE CODE	DRAWING NO	RESTRICTED TO
A3	00779	C-1634556	–

CUSTOMER DRAWING

SCALE	SHEET	REV
NTS	1 OF 1	G