

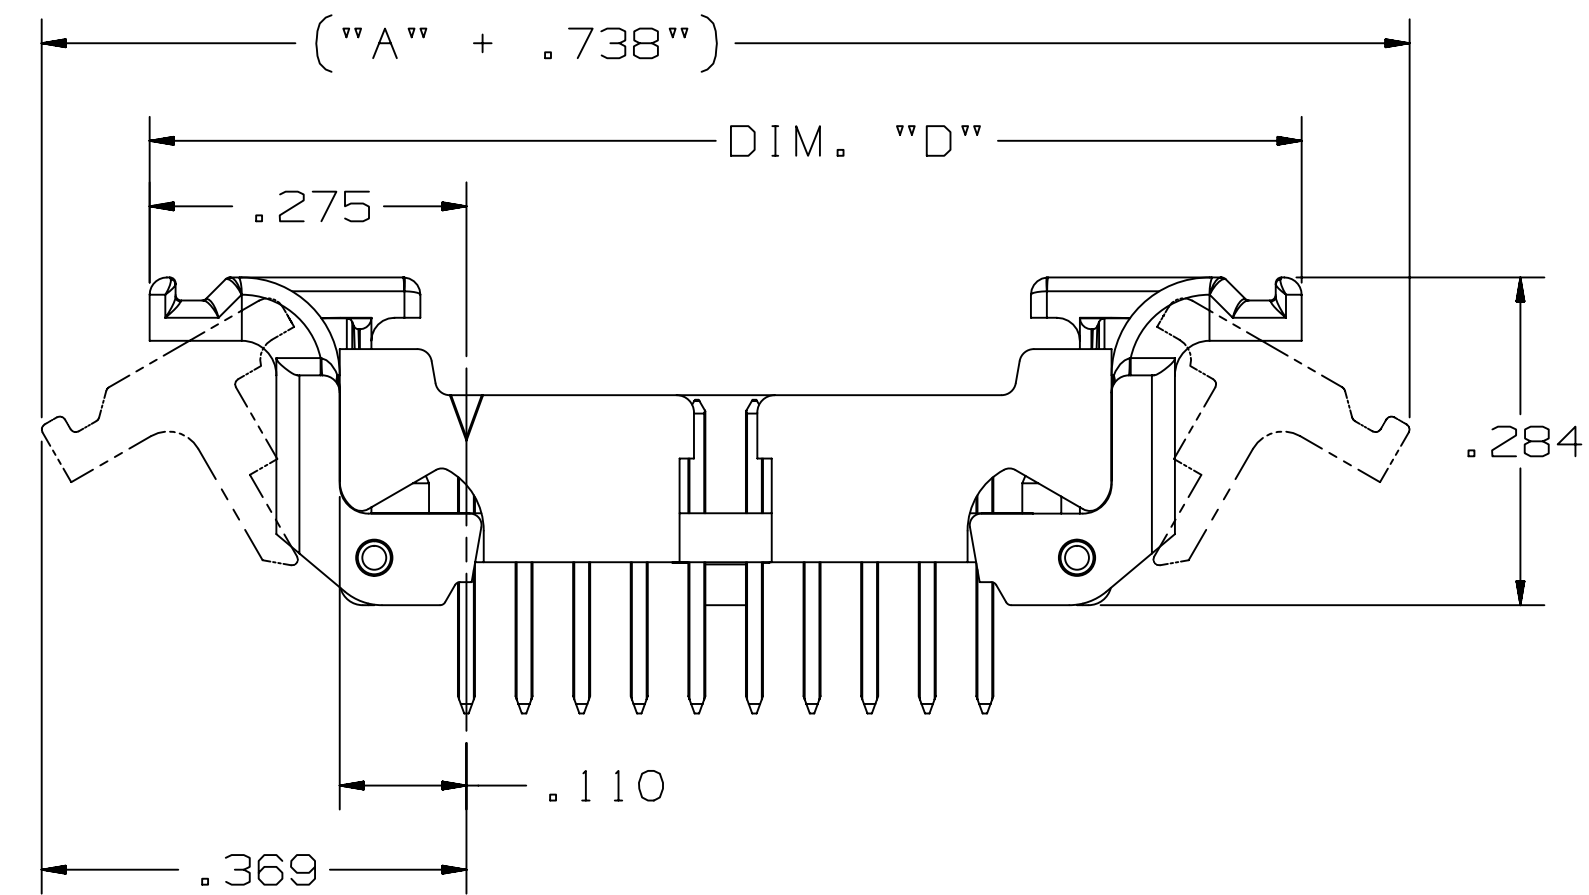
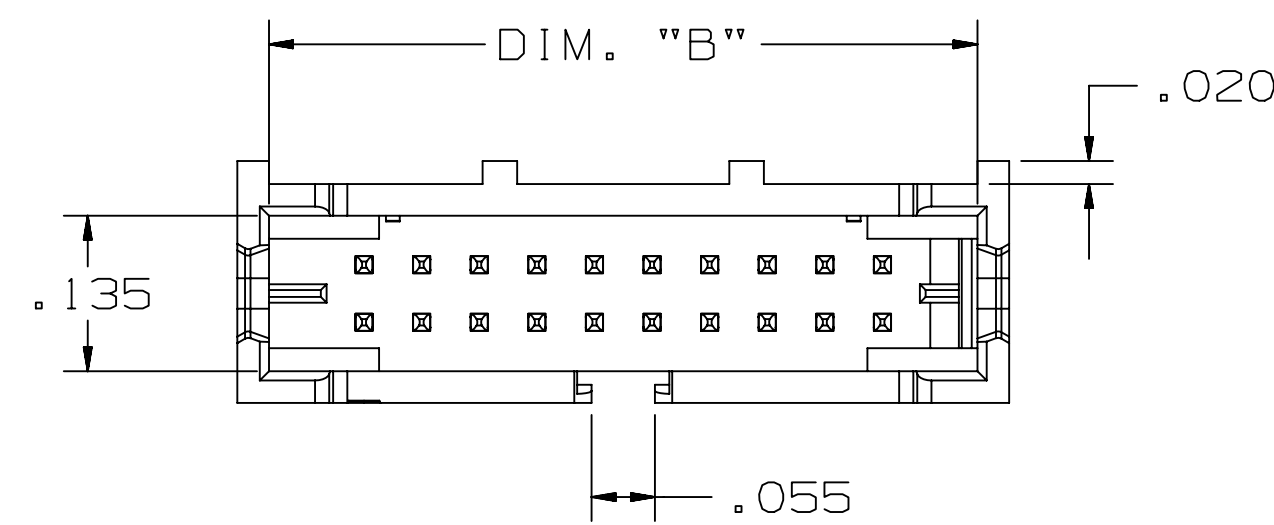
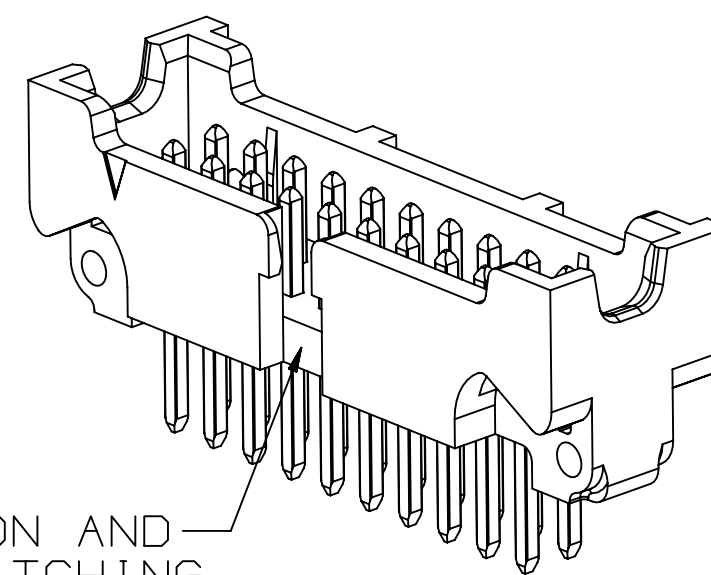



3M™ SHROUDED BOARDMOUNT HEADER, 1.27mm (0.050") PITCH
LATCH AND EJECT, 452 SERIES

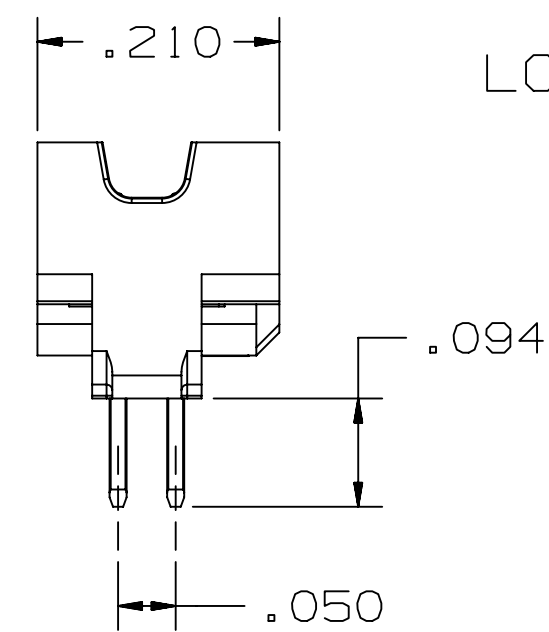

THRU BOARD, VERTICAL WITH
LOW PROFILE LATCH/EJECT OPTION

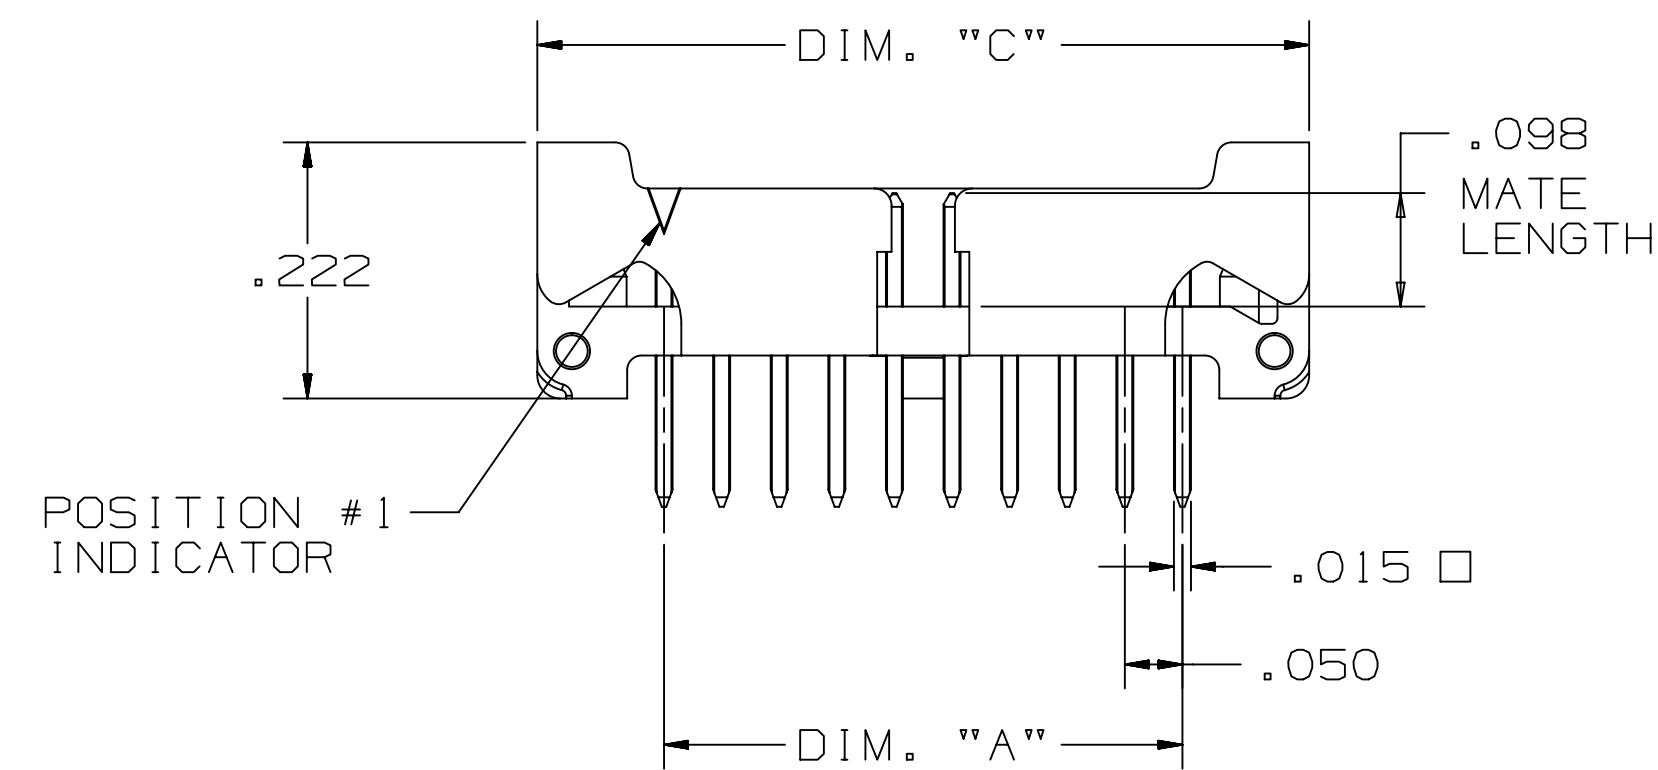

POLARIZATION AND-
FRICTION LATCHING
POSITIONS 8 AND
HIGHER ONLY

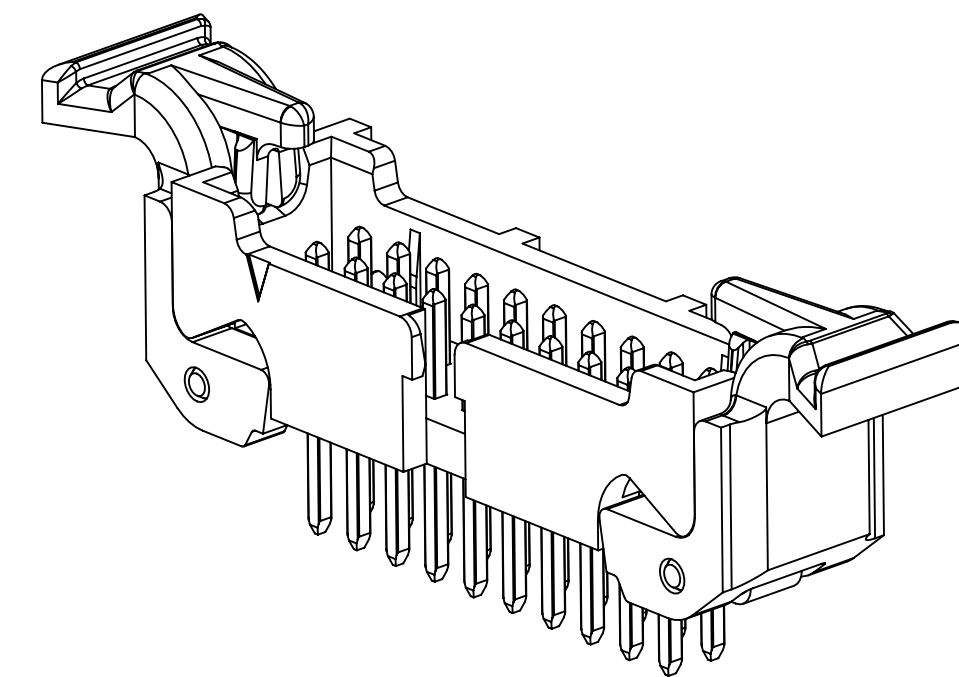

WITH LATCH/EJECT


TABLE 1: VERTICAL THRU

No. of Positions	Dim "A"	Dim "B"	Dim "C"	Dim "D"
4	.050	.215	.270	.600
6	.100	.265	.320	.650
8	.150	.315	.370	.700
10	.200	.365	.420	.750
12	.250	.415	.470	.800
14	.300	.465	.520	.850
16	.350	.515	.570	.900
20	.450	.615	.670	1.000
26	.600	.765	.820	1.150
30	.700	.865	.920	1.250
40	.950	1.115	1.170	1.500
50	1.200	1.365	1.420	1.750

NOTES

1. MATERIAL:
BODY: LCP, UL94V-0
LATCH: PPA, UL94V-0
CONTACTS: COPPER ALLOY.
2. PLATING:
50-150 μ " NICKEL UNDERPLATE
30 = 30 μ " GOLD MIN. ON
WIPING AREA WITH 200 μ "
MATTIE TIN ON SOLDER TAIL
00 = GOLD FLASH ON WIPING
AREA WITH
100-140 μ " MATTIE TIN ON
SOLDER TAIL.
3. MATING COMPATIBILITY:
3M 1,27mm (0.050"), 451 SERIES
RIBBON CABLE SOCKET. TECH
SHEETS TS-2436 AND TS-2396
4. REGULATORY INFORMATION:
VISIT 3M.com/regs
5. IN THE EVENT OF CONFLICT
BETWEEN THIS DATA AND THAT
CONTAINED IN THE PRODUCT
SPECIFICATION, THE PRODUCT
SPECIFICATION TAKES
PRECEDENT.
6. REFERENCE PRODUCT SPEC:
3M DOC ID# 78-5102-0091-4
7. OTHER PIN COUNTS AVAILABLE
UPON REQUEST. CONTACT 3M.
8. UNLESS OTHERWISE NOTED,
REFERENCES TO INDUSTRY
SPECIFICATIONS ARE INTENDED
TO INDICATE SUBSTANTIAL
COMPLIANCE TO THE MATERIAL
ELEMENTS OF THE SPECIFICATION.
SUCH REFERENCES SHOULD NOT BE
CONSTRUED AS A GUARANTEE OF
COMPLIANCE TO ALL REQUIREMENTS
IN A GIVEN SPECIFICATION.
9. PACKAGING:
VERTICAL THRU: TRAY
RIGHT ANGLE THRU: TRAY
VERTICAL SMT: TAPE AND REEL.

THRU BOARD, VERTICAL

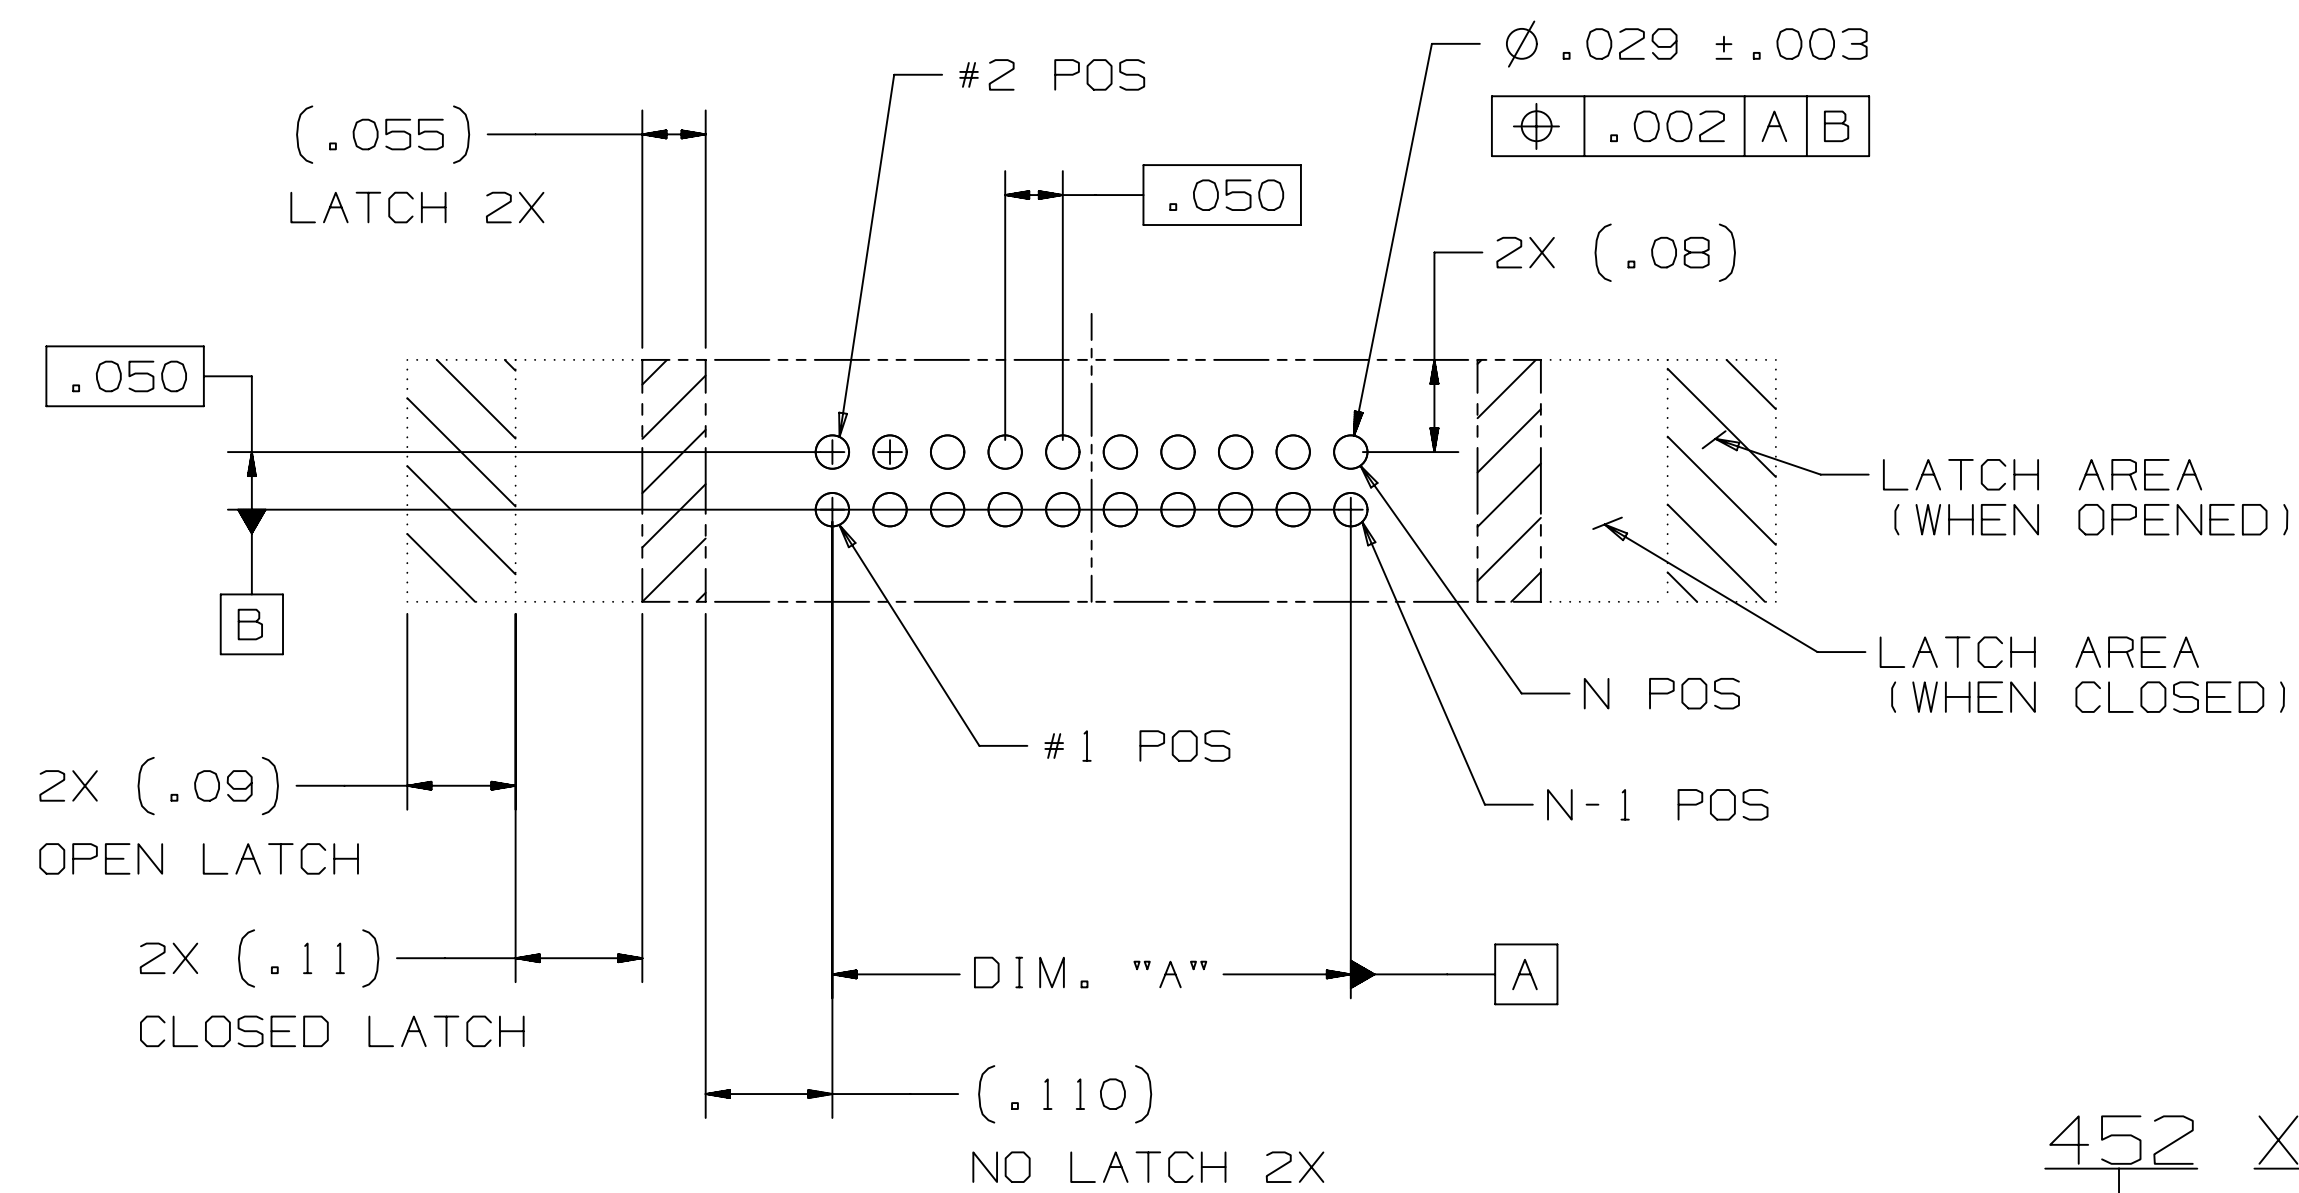

RECOMMENDED BOARD LAYOUT

SERIES 452 XX - X X 0 2 XX
 No. OF POSITIONS SEE TABLE I
 PLATING
 00 = Au FLASH
 30 = 30μ" GOLD
 CONTACT TAIL
 2 = STANDARD (.094")

PART CONFIG. AND PACKAGING _____

6 = VERTICAL THRU HOLE, TRAY PACKAGING
5 = RIGHT ANGLE THRU HOLE, TRAY PACKAGING
2 = VERTICAL SMT, TAPE AND REEL WITH VAC CAP

3M ELECTRONICS MATERIALS SOLUTIONS DIVISION
INTERCONNECT SOLUTIONS
<http://www.3M.com/interconnect>

3M IS A TRADEMARK OF 3M COMPANY.
FOR TECHNICAL, SALES OR ORDERING
INFORMATION CALL 800-225-5373

PERFORMANCE :	
CURRENT RATING:	1.0A, UL 04P-50P, NOT FOR CURRENT INTERRUPTION
	1.0A, CUL 04P-30P, NOT FOR CURRENT INTERRUPTION
	0.75A, CUL 32P-50P, NOT FOR CURRENT INTERRUPTION
	0.75A, ALL LINES ENERGIZED 30°C TEMP RISE PER EIA 364-70
	1.50A, 6 LINES ENERGIZED 30°C TEMP RISE PER EIA 364-70
UL & CUL VOLTAGE RATING:	125V _{Ac}
INSULATION RESISTANCE:	> 1 × 10 ⁹ Ohms AT 500 VDC
WITHSTANDING VOLTAGE:	1250V _{Dc} AT SEA LEVEL
OPERATING TEMPERATURE:	-65°C to +125°C
UL & CUL OPERATING TEMPERATURE:	+130°C
PROCESSING TEMPERATURE:	260°C
LEAD-FREE SOLDERABLE:	YES
MOISTURE SENSITIVITY LEVEL:	MSL1 PER J-STD-020

J	105041	MAY 26,2022 REVISE PERFORMANCE SECTION	JNC	SAN
H	100200	OCT 19,2021 ADD POS 26, 40, 50	JNC	SAN
G	92270	AUG 18,2020 REVISE NOTES	JNC	SAN
F	56988	SEP 24,2014 REVISE PERFORMANCE CHART	JNC	SN
E	54514	JUN 19,2014 ADD UL LOGO, ADD 56MM T&R	SJS	SAN
D	51884	JAN 08,2014 ADD DESIGN REF, UPDATE TITLE,	SJS	SAN
C	50290	OCT 08,2013 REVISE NOTE 1, 9 & OPERATING TEMP.	JNC	SN
B	48635	JUL 12,2013 MATCH TEXT FONTS & ADD NOTE 9	JNC	SN
A	46797	MAR 25,2013 PRODUCTION RELEASE	JNC	SAN

REV	ECO	ISSUE DATE AND DESCRIPTION		DRFT	CHKD
DRFT	ARM	NOV 29, 2012	AFS PRC	DATE	NOV 29, 2012
CHKD	SAN	NOV 29, 2012	APVAL SAN	DATE	NOV 29, 2012
© 3M COPYRIGHT 2022					
 3M Center St. Paul, MN 55144		This document and the information it contains are 3M property and may not be reproduced or further distributed without 3M permission, or used or disclosed other than for 3M authorized purposes. All rights reserved.			
		TITLE SHROUDED BMT HEADER, .05 X .05 PITCH, L/E, 452 SERIES			
CAGE NUMBER	SIZE	DRAWING NO.			REV.
D		78-5100-2437-1			J
MODEL	452	DET.	LISTS	YES ☐ NO ☒	SHT 1 OF 5

78-5100-2436-3
78-5100-2396-9
REGIONAL REFERENCE

DESIGN	REFERENCE	NEXT	ASSEMBLY
ADDRESS CODES			
DIVISION		DIVISION CODE	
DO NOT SCALE DRAWING		EMSD	
SCALE $\frac{6}{1}$		TOLERANCES EXCEPT AS NOTED	
		INCHES	
THIRD ANGLE PROJECTION		.00 $\pm$.1 .00 $\pm$.02 .000 $\pm$.010 .0000 $\pm$.005	
INTERPRET PER ASME Y14.5 - 2018		MILLIMETERS	
~~MAX SURFACE ROUGHNESS~~ ☒ ALL SURFACES ☐ MARKED ON Y		0 .00 $\pm$.00 .000 $\pm$	
~~✓~~ ☒ ANGLES $\pm$		0 .00 $\pm$.000 $\pm$ ANGLES $\pm$	


	3M Center St. Paul, MN 55144	© 3M COPYRIGHT 2022 This document and the information it contains are 3M property and may not be reproduced or further distributed without 3M permission, or used or disclosed other than for 3M authorized purposes. All rights reserved.
---	------------------------------------	---

TITLE
SHROUDED BMT HEADER, .05 X .05 PITCH, L/E, 452 SERIES


CAGE NUMBER	SIZE D	DRAWING NO. 78-5100-2437-1	REV. J
MODEL 452		DET. LISTS ☐ YES ☒ NO	SHT 1 OF 5

UL[®]
UL
UL FILE NO: E68080


3M™ SHROUDED BOARDMOUNT HEADER, 1.27mm (0.050") PITCH
LATCH AND EJECT, 452 SERIES

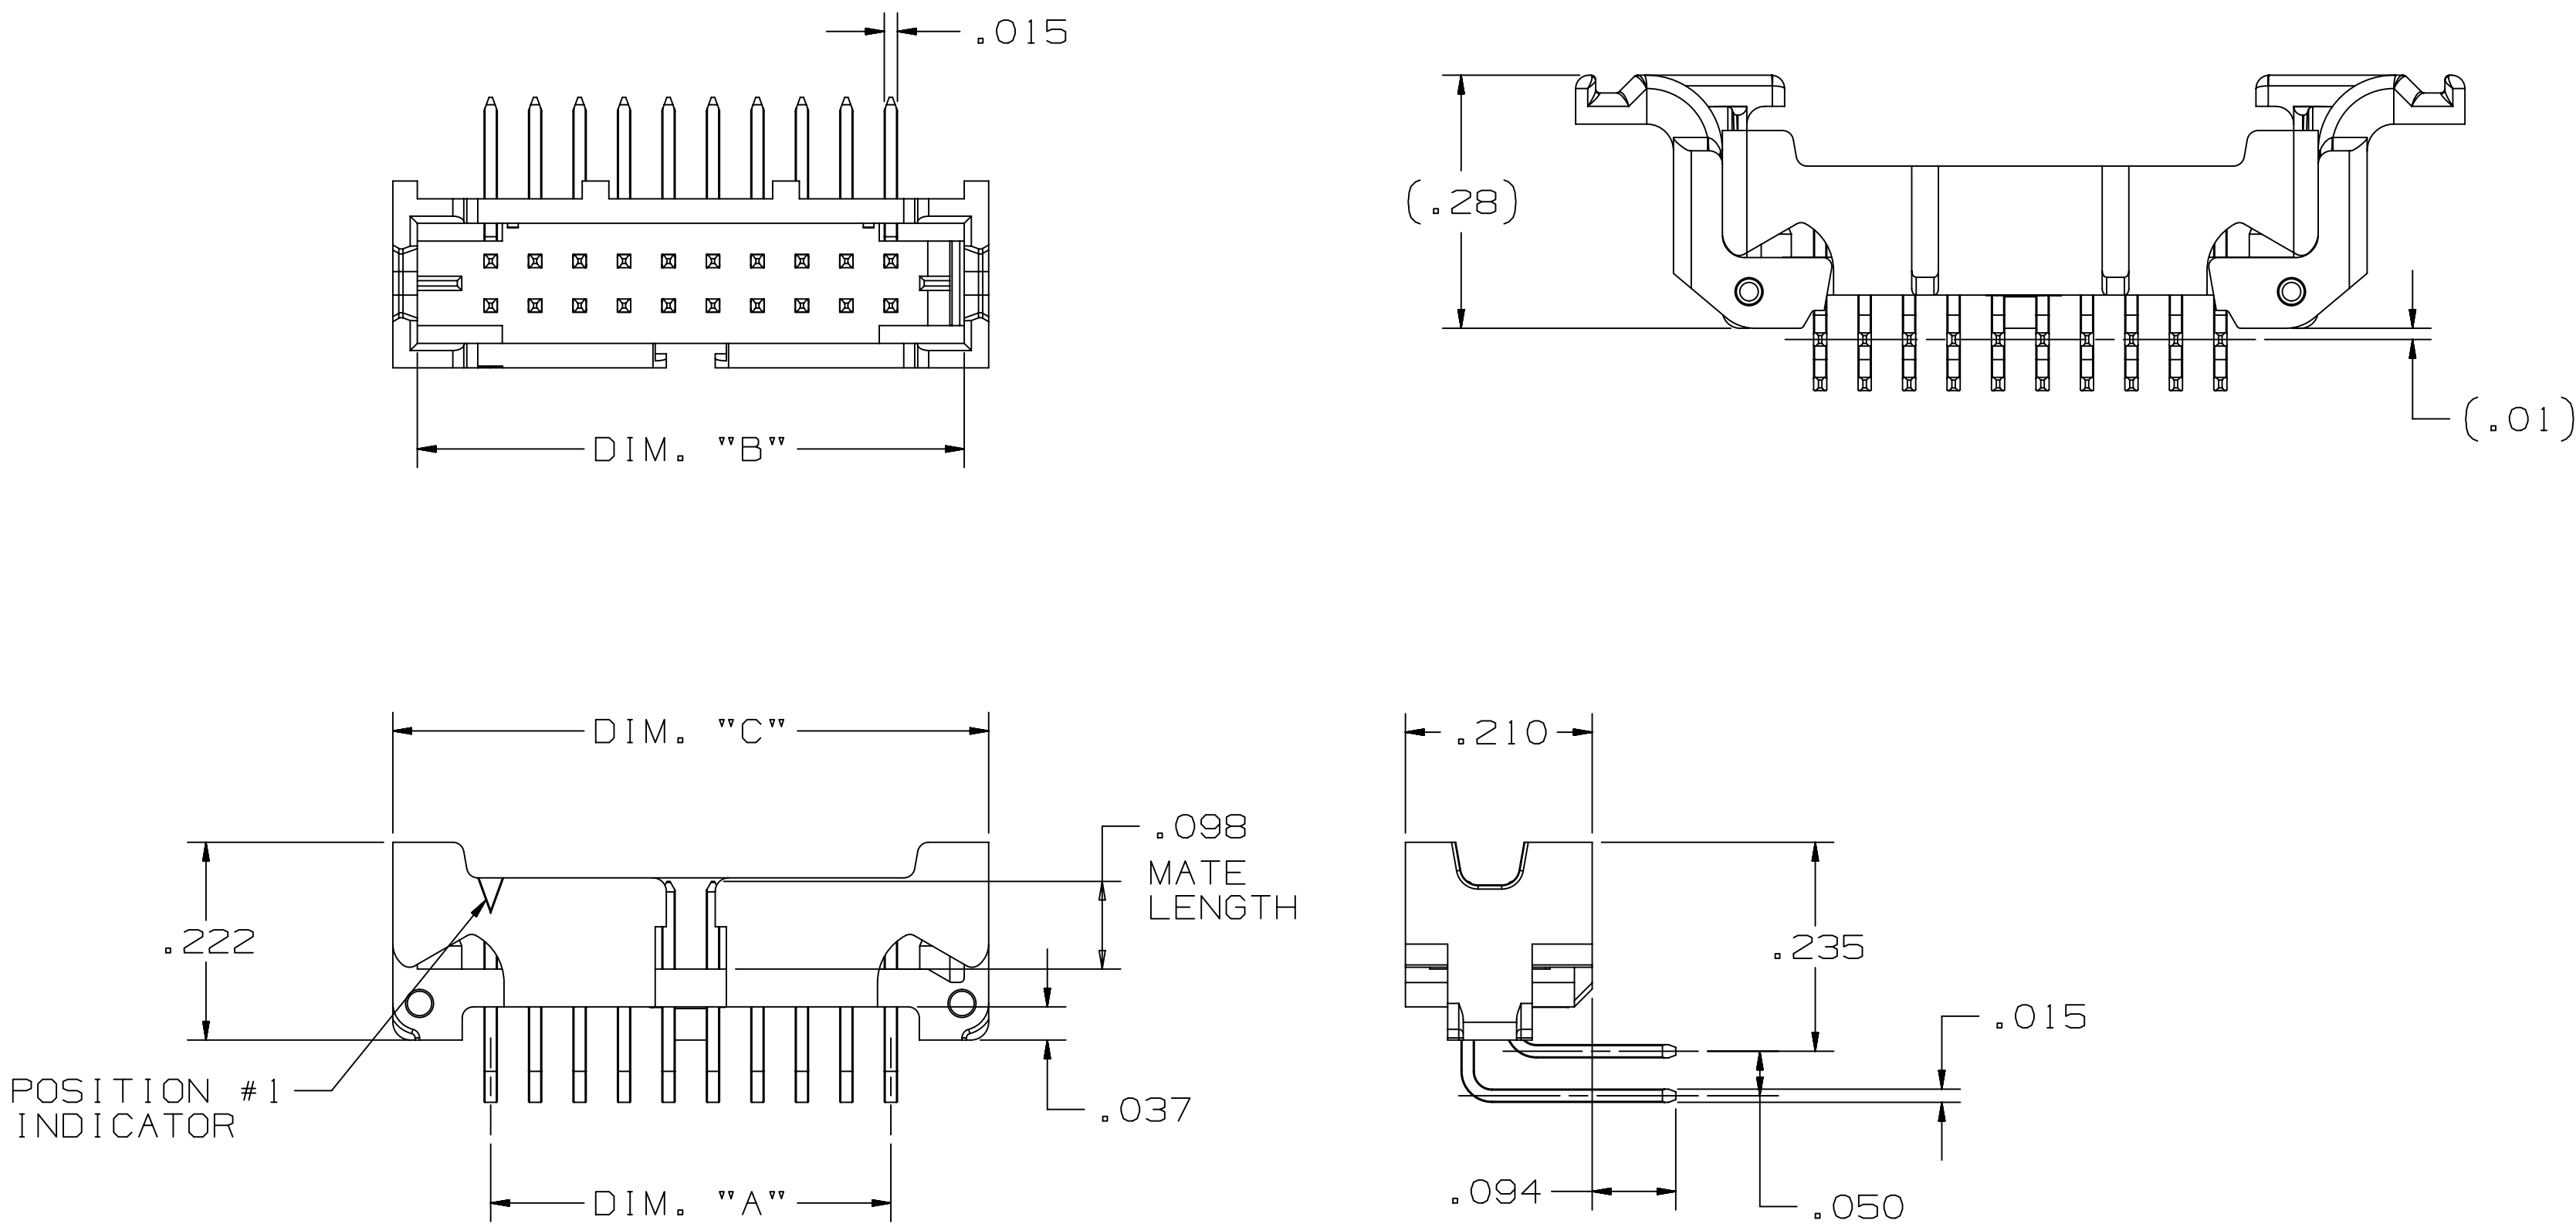


THRU BOARD, RIGHT ANGLE

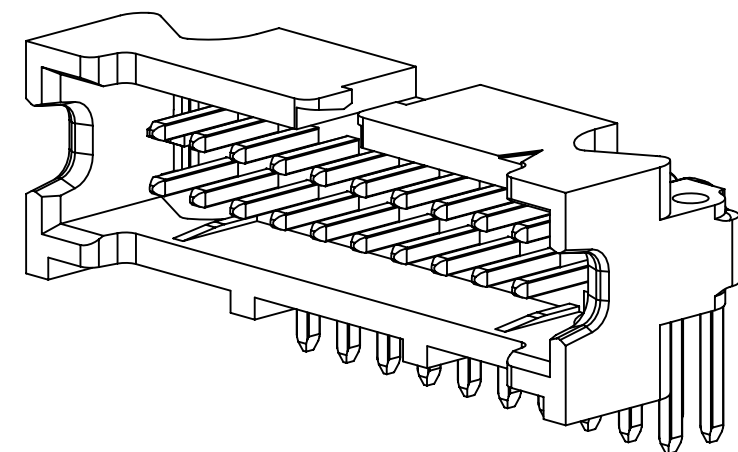

WITHOUT LATCH/EHECT

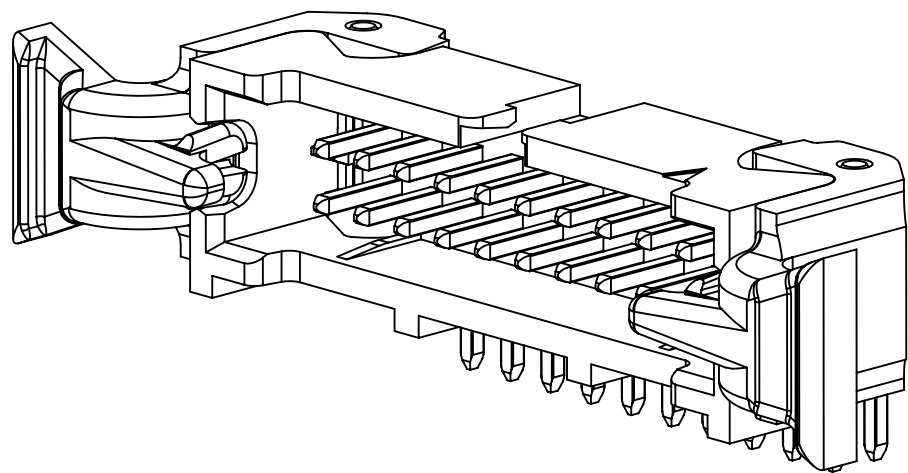

WITH LATCH/EJECT

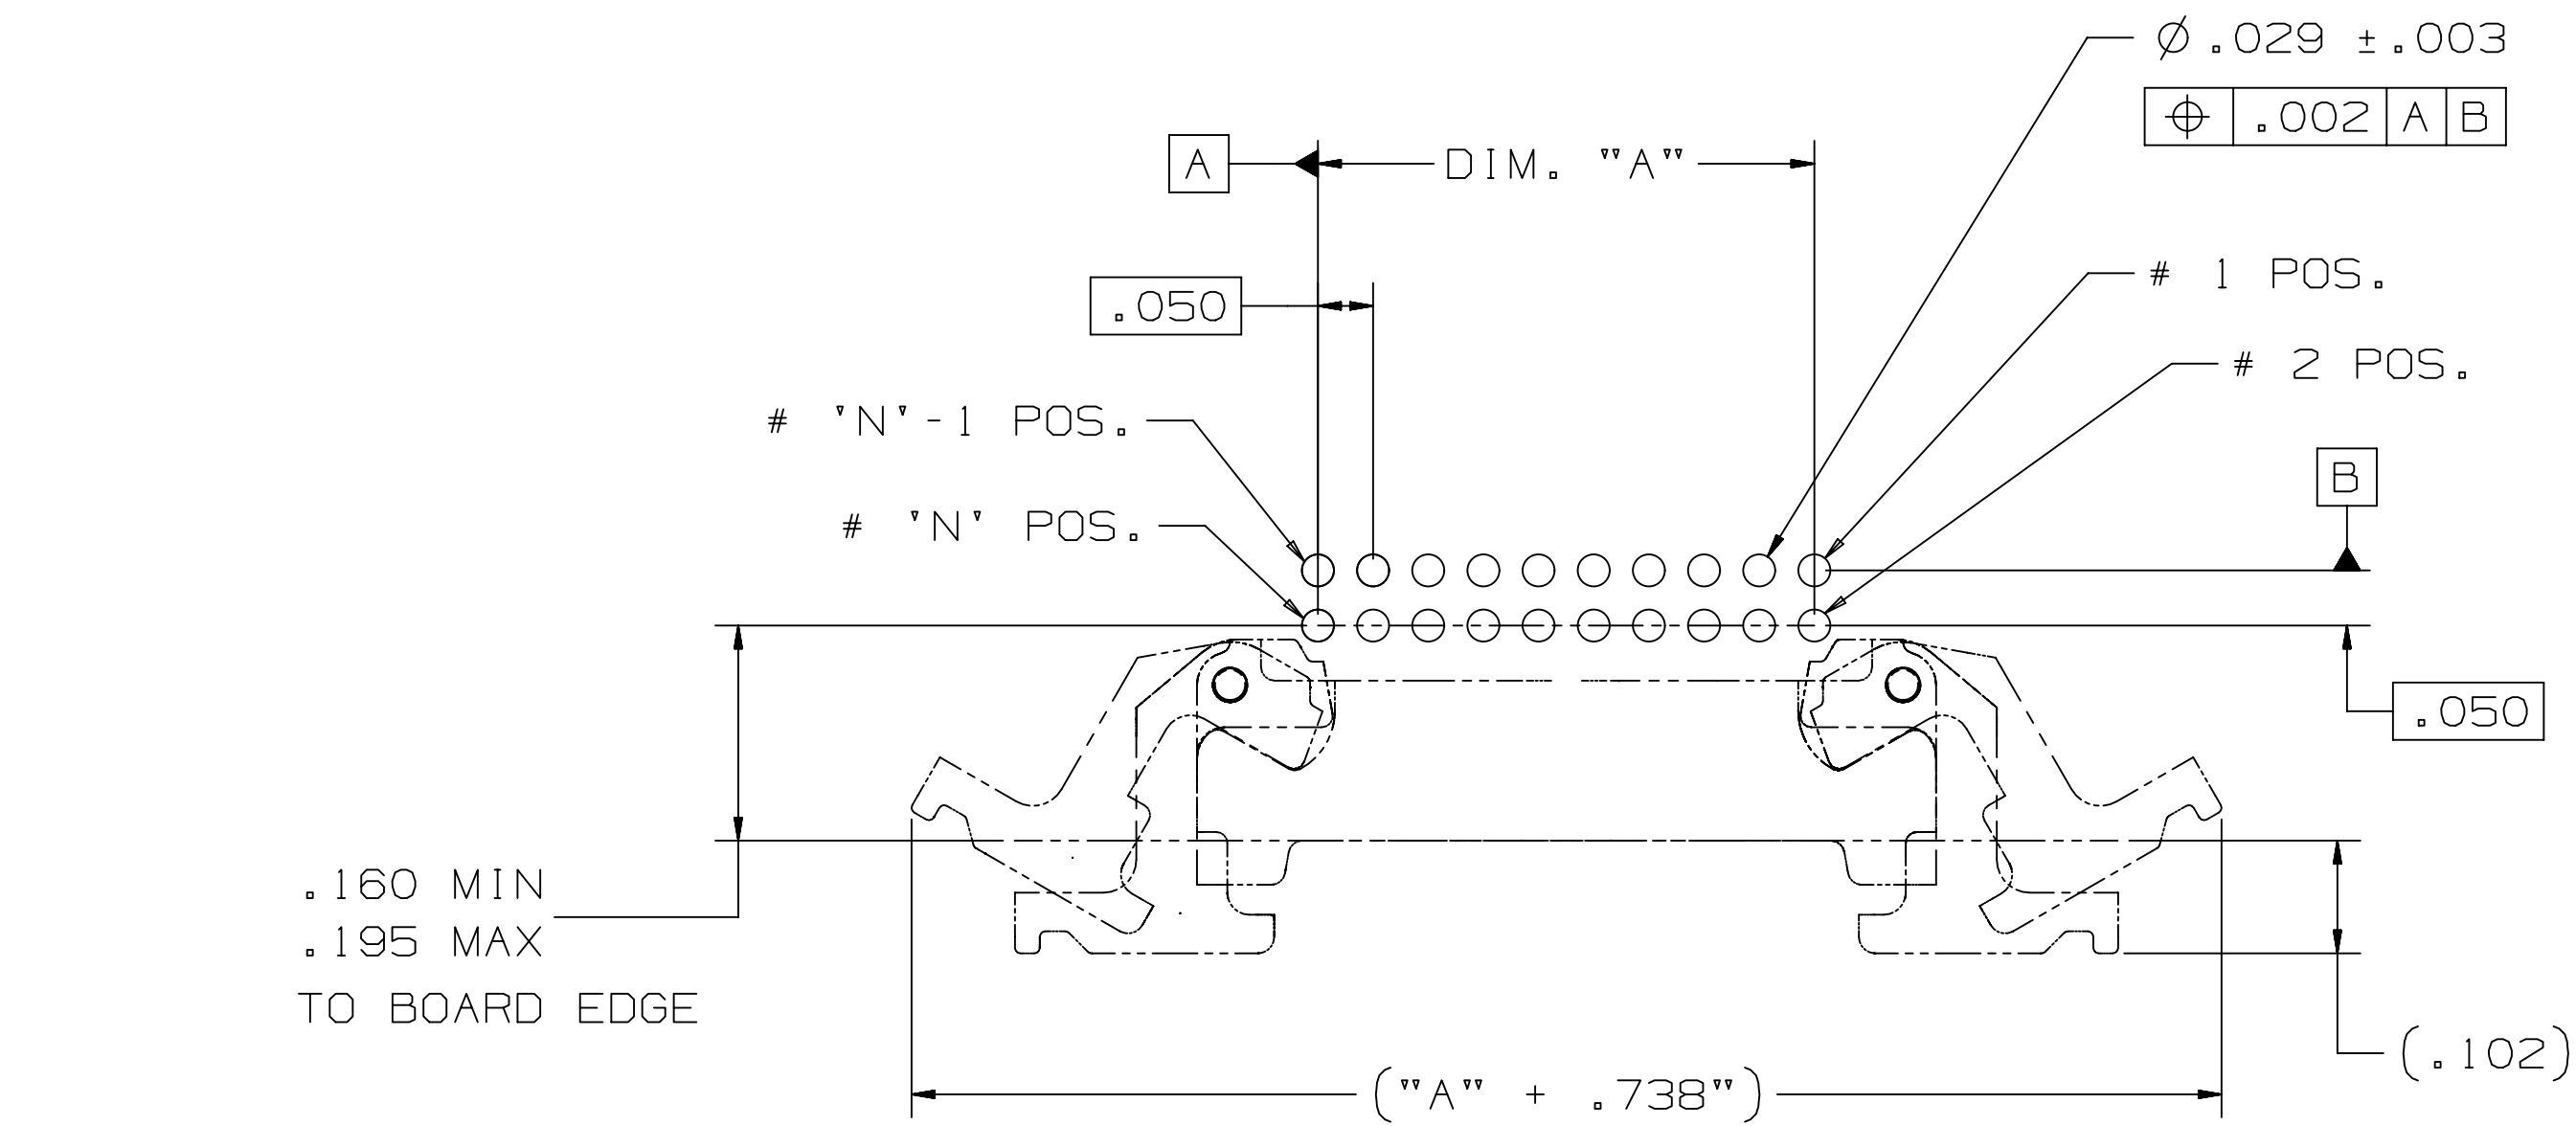

RECOMMENDED BOARD LAYOUT

TABLE 1: RIGHT ANGLE THRU

No. Positions	Dim "A"	Dim "B"	Dim "C"
4	.050	.215	.270
6	.100	.265	.320
8	.150	.315	.370
10	.200	.365	.420
12	.250	.415	.470
14	.300	.465	.520
16	.350	.515	.570
20	.450	.615	.670
26	.600	.765	.820
30	.700	.865	.920
40	.950	1.115	1.170
50	1.200	1.365	1.420

78-5100-2436-3 78-5100-2396-9		NEXT ASSEMBLY		REV	ECO	ISSUE DATE AND DESCRIPTION		DRFT	CHKD
DESIGN REFERENCE		NEXT ASSEMBLY		DRFT	ARM	DATE NOV 29, 2012		PRC	DATE NOV 29, 2012
XREF CODES		XREF CODES		CHKD	SAN	DATE NOV 29, 2012		APPR	DATE NOV 29, 2012
DIVISION		DIVISION CODE		EMSD					
DO NOT SCALE DRAWING		SCALE 6 1		TOLERANCES EXCEPT AS NOTED					
THIRD ANGLE PROJECTION		INTERPRET PER ASME Y14.5 - 2018		INCHES .0 ± .1 .00 ± .02 .000 ± .010 .0000 ± .0050					
MAX. SURFACE ROUGHNESS		ALL SURFACES		MILLIMETERS 0 ± .0 .00 ± .000					
MARKED ONLY		MARKED ONLY		ANGLES ±					
CAGE NUMBER		SIZE		DRAWING NO.		REV.		J	
MODEL		452		D78-5100-2437-1		SHT 2 OF 5			





3M Center St. Paul, MN 55144

© 3M COPYRIGHT 2022


This document and the information it contains are 3M property and may not be reproduced or further distributed without 3M permission, or used or disclosed other than for 3M authorized purposes. All rights reserved.

SHROUDED BMT HEADER, .05 X .05 PITCH, L/E, 452 SERIES


3M™ SHROUDED BOARDMOUNT HEADER, 1.27mm (0.050") PITCH
LATCH AND EJECT, 452 SERIES

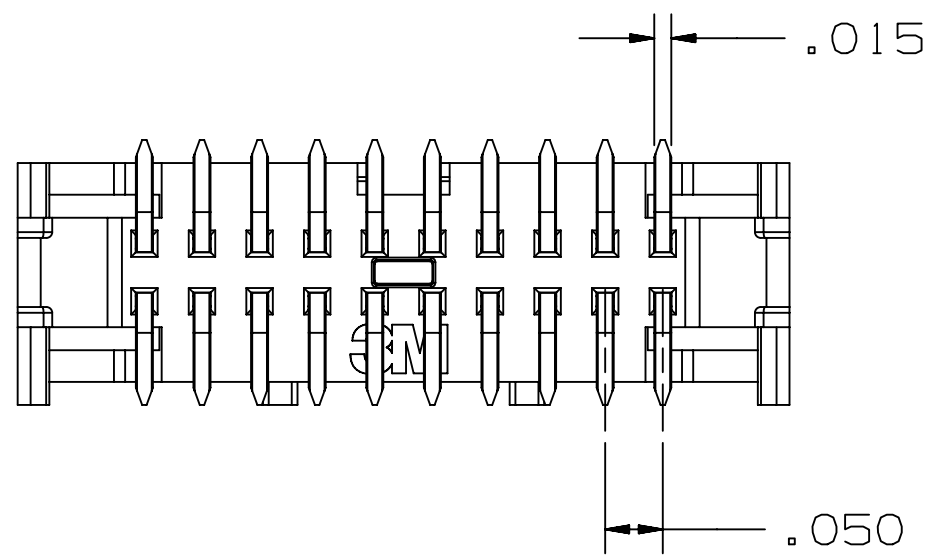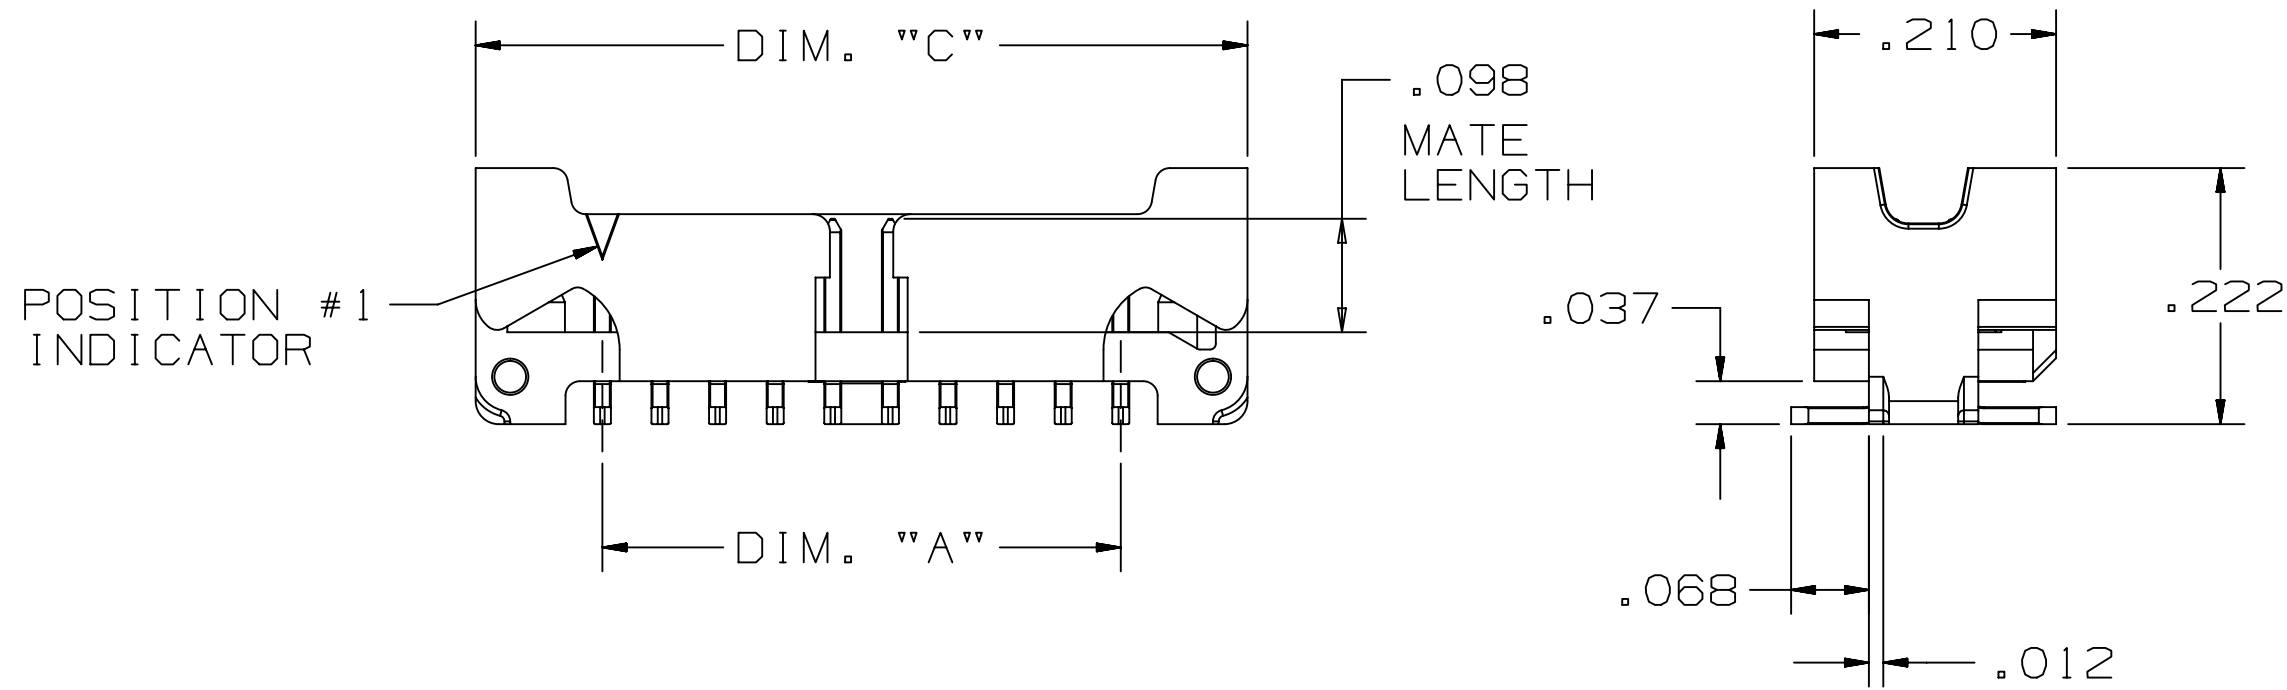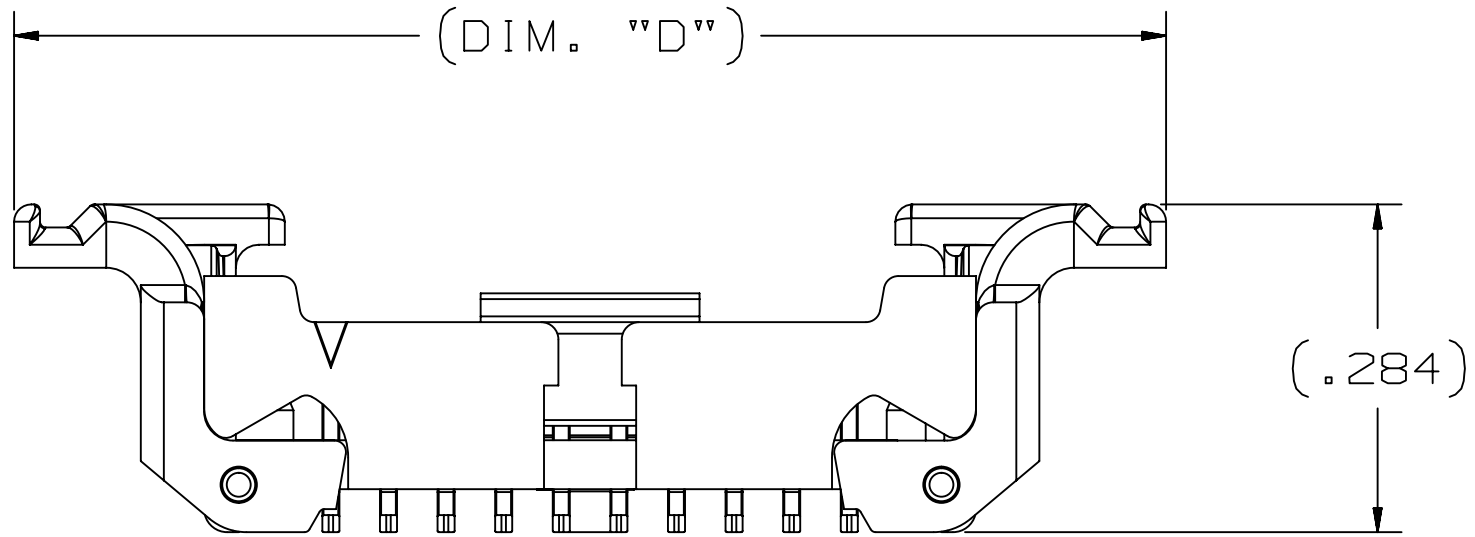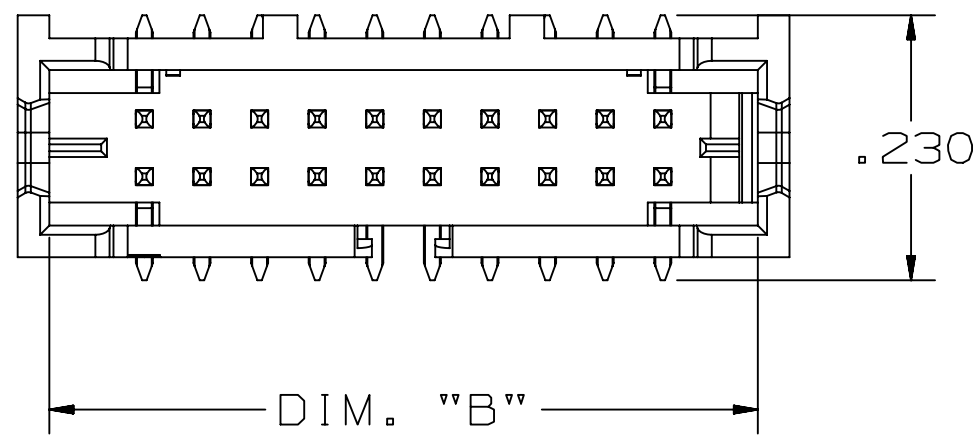


SURFACE MOUNT, VERTICAL

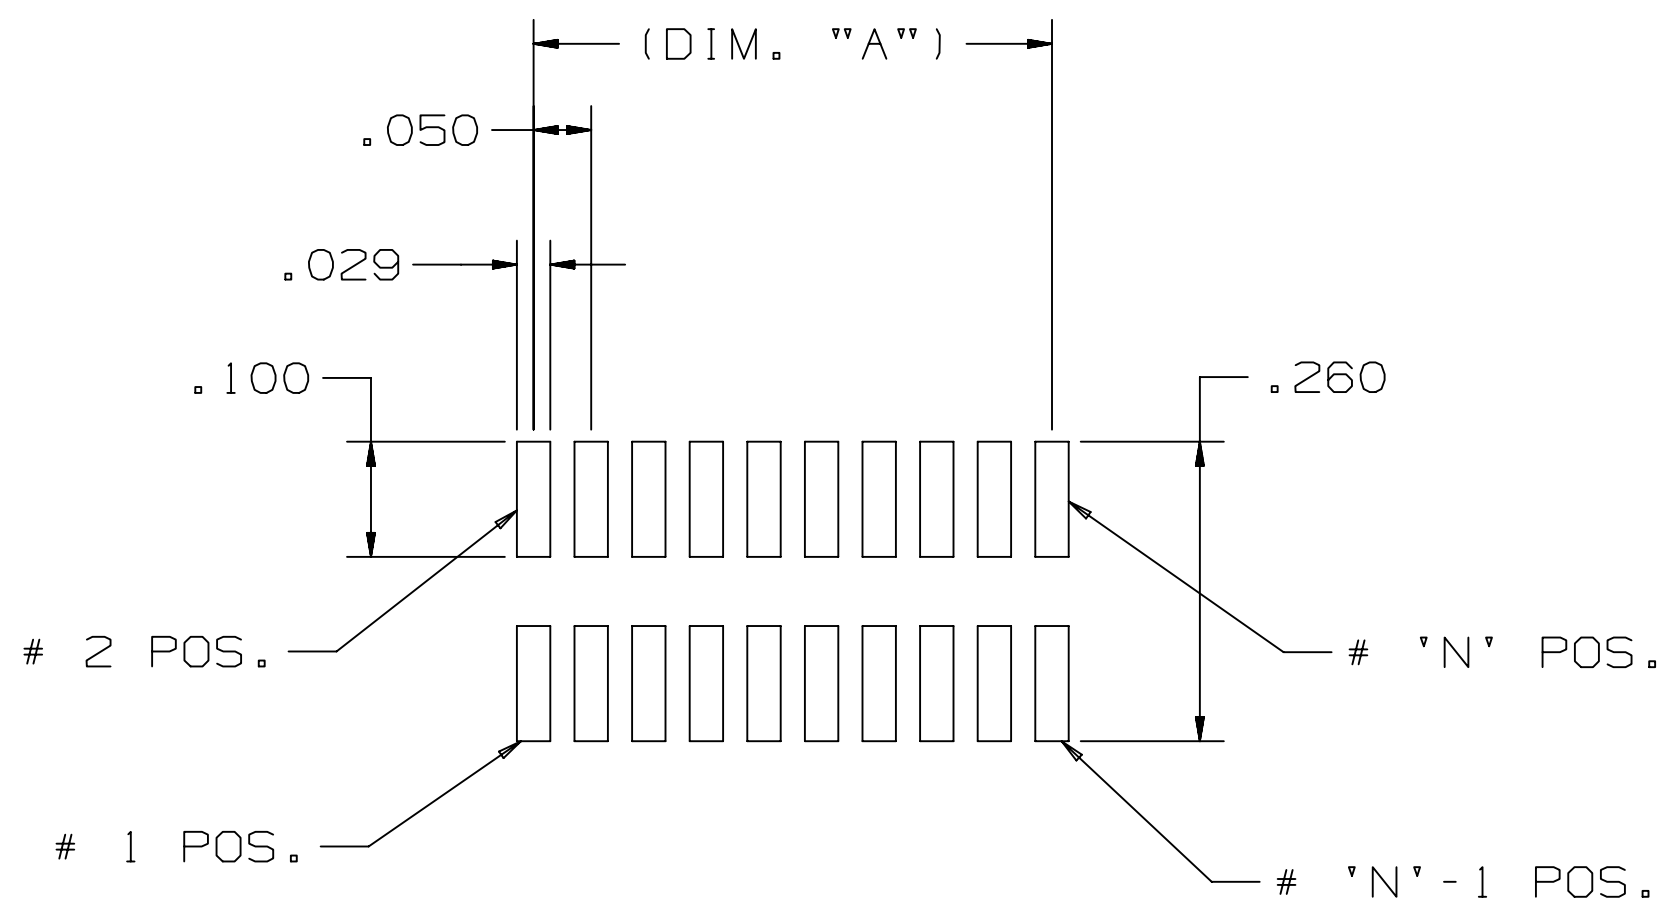


RECOMMENDED BOARD LAYOUT

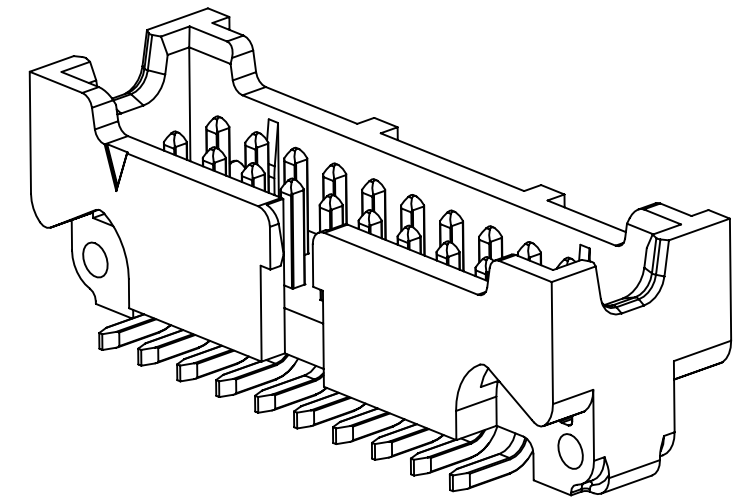


SHROUDED SMT HEADER

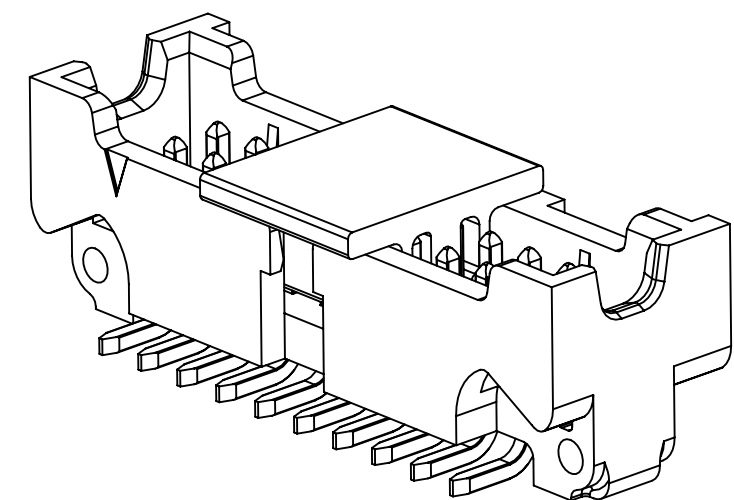

WITH VACUUM CAP

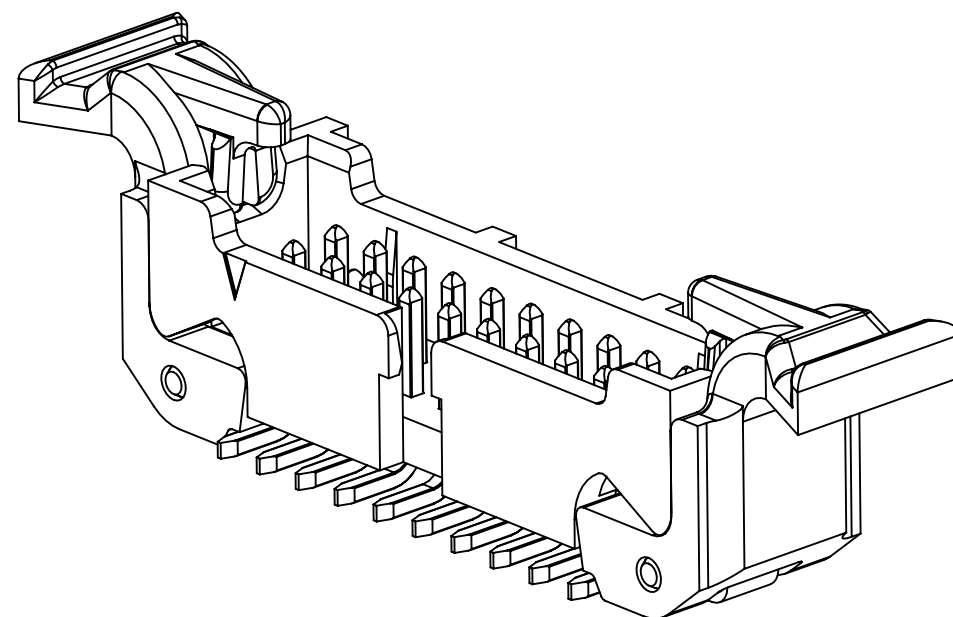


WITH LATCH/EJECT

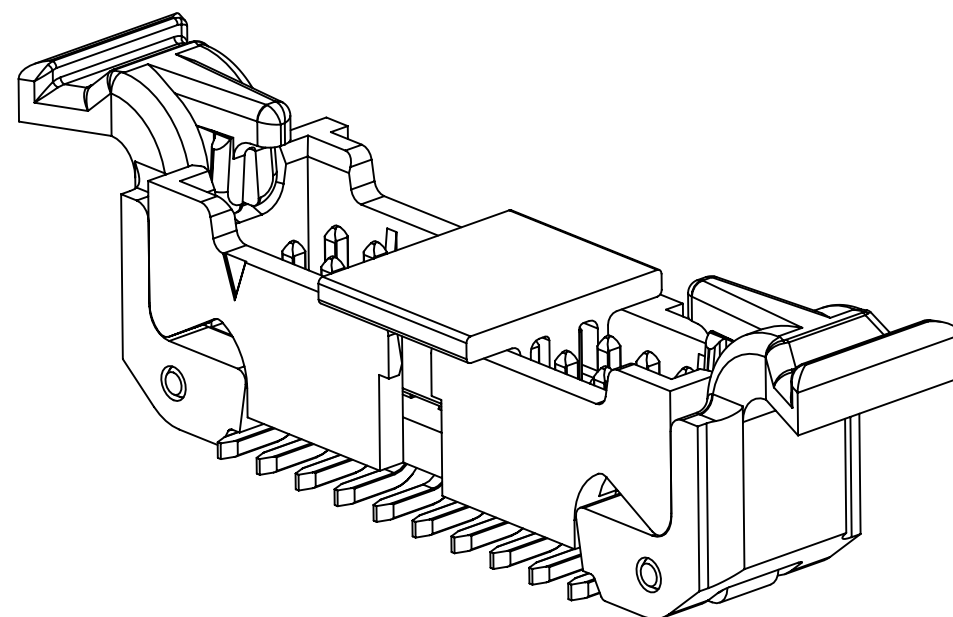

WITH LATCH/EJECT
AND VACUUM CAP
VACUUM CAP IS FULLY SEATED
ON POSITIONS 8 AND HIGHER

TABLE 1: VERTICAL SMT

No. Positions	Dim "A"	Dim "B"	Dim "C"	Dim "D"
4	.050	.215	.270	.600
6	.100	.265	.320	.650
8	.150	.315	.370	.700
10	.200	.365	.420	.750
12	.250	.415	.470	.800
14	.300	.465	.520	.850
16	.350	.515	.570	.900
20	.450	.615	.670	1.000
26	.600	.765	.820	1.150
30	.700	.865	.920	1.250
40	.950	1.115	1.170	1.500
50	1.200	1.365	1.420	1.750

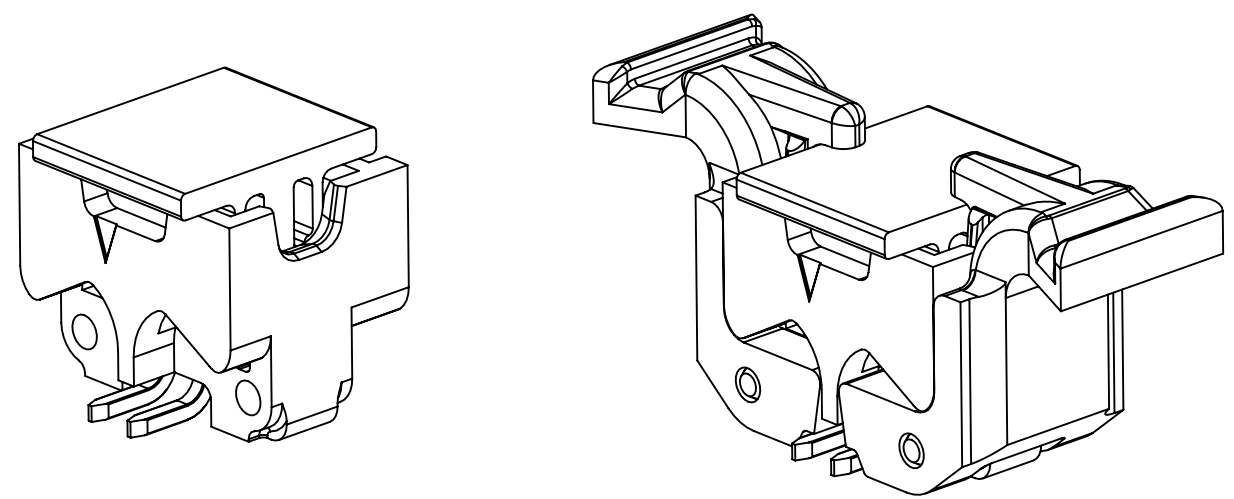

VACUUM CAP SEATED ON TOP
EDGES OF END WALLS ON
POSITIONS 4 AND 6

78-5100-2436-3 78-5100-2396-9		NEXT ASSEMBLY		REV	ECO	ISSUE DATE AND DESCRIPTION		DRFT	CHKD
DESIGN REFERENCE		NEXT ASSEMBLY		DATE	DATE	DATE		DATE	DATE
XREF CODES		XREF CODES		ARM	PRC	NOV 29,2012		NOV 29,2012	NOV 29,2012
DIVISION		DIVISION CODE		CHKD	APPR	NOV 29,2012		NOV 29,2012	NOV 29,2012
DO NOT SCALE DRAWING		SCALE 6/1		TOLERANCES EXCEPT AS NOTED		© 3M COPYRIGHT 2022			
THIRD ANGLE PROJECTION		INTERPRET PER ASME Y14.5 - 2018		INCHES .0 ± .1 .00 ± .02 .000 ± .010 .0000 ± .0050		This document and the information it contains are 3M property and may not be reproduced or further distributed without 3M permission, or used or disclosed other than for 3M authorized purposes. All rights reserved.			
MAX. SURFACE ROUGHNESS		ALL SURFACES		MILLIMETERS 0 ± .0 ± .00 ± .000 ±		TITLE			
MARKED ONLY		ANGLES		CAGE NUMBER		SHROUDED BMT HEADER, .05 X .05 PITCH, L/E, 452 SERIES			
				MODEL		DRAWING NO.			
				452		D 78-5100-2437-1			
						REV.			
						J			
						SHT 3 OF 5			

3M™ SHROUDED BOARDMOUNT HEADER, 1.27mm (0.050") PITCH
LATCH AND EJECT, 452 SERIES

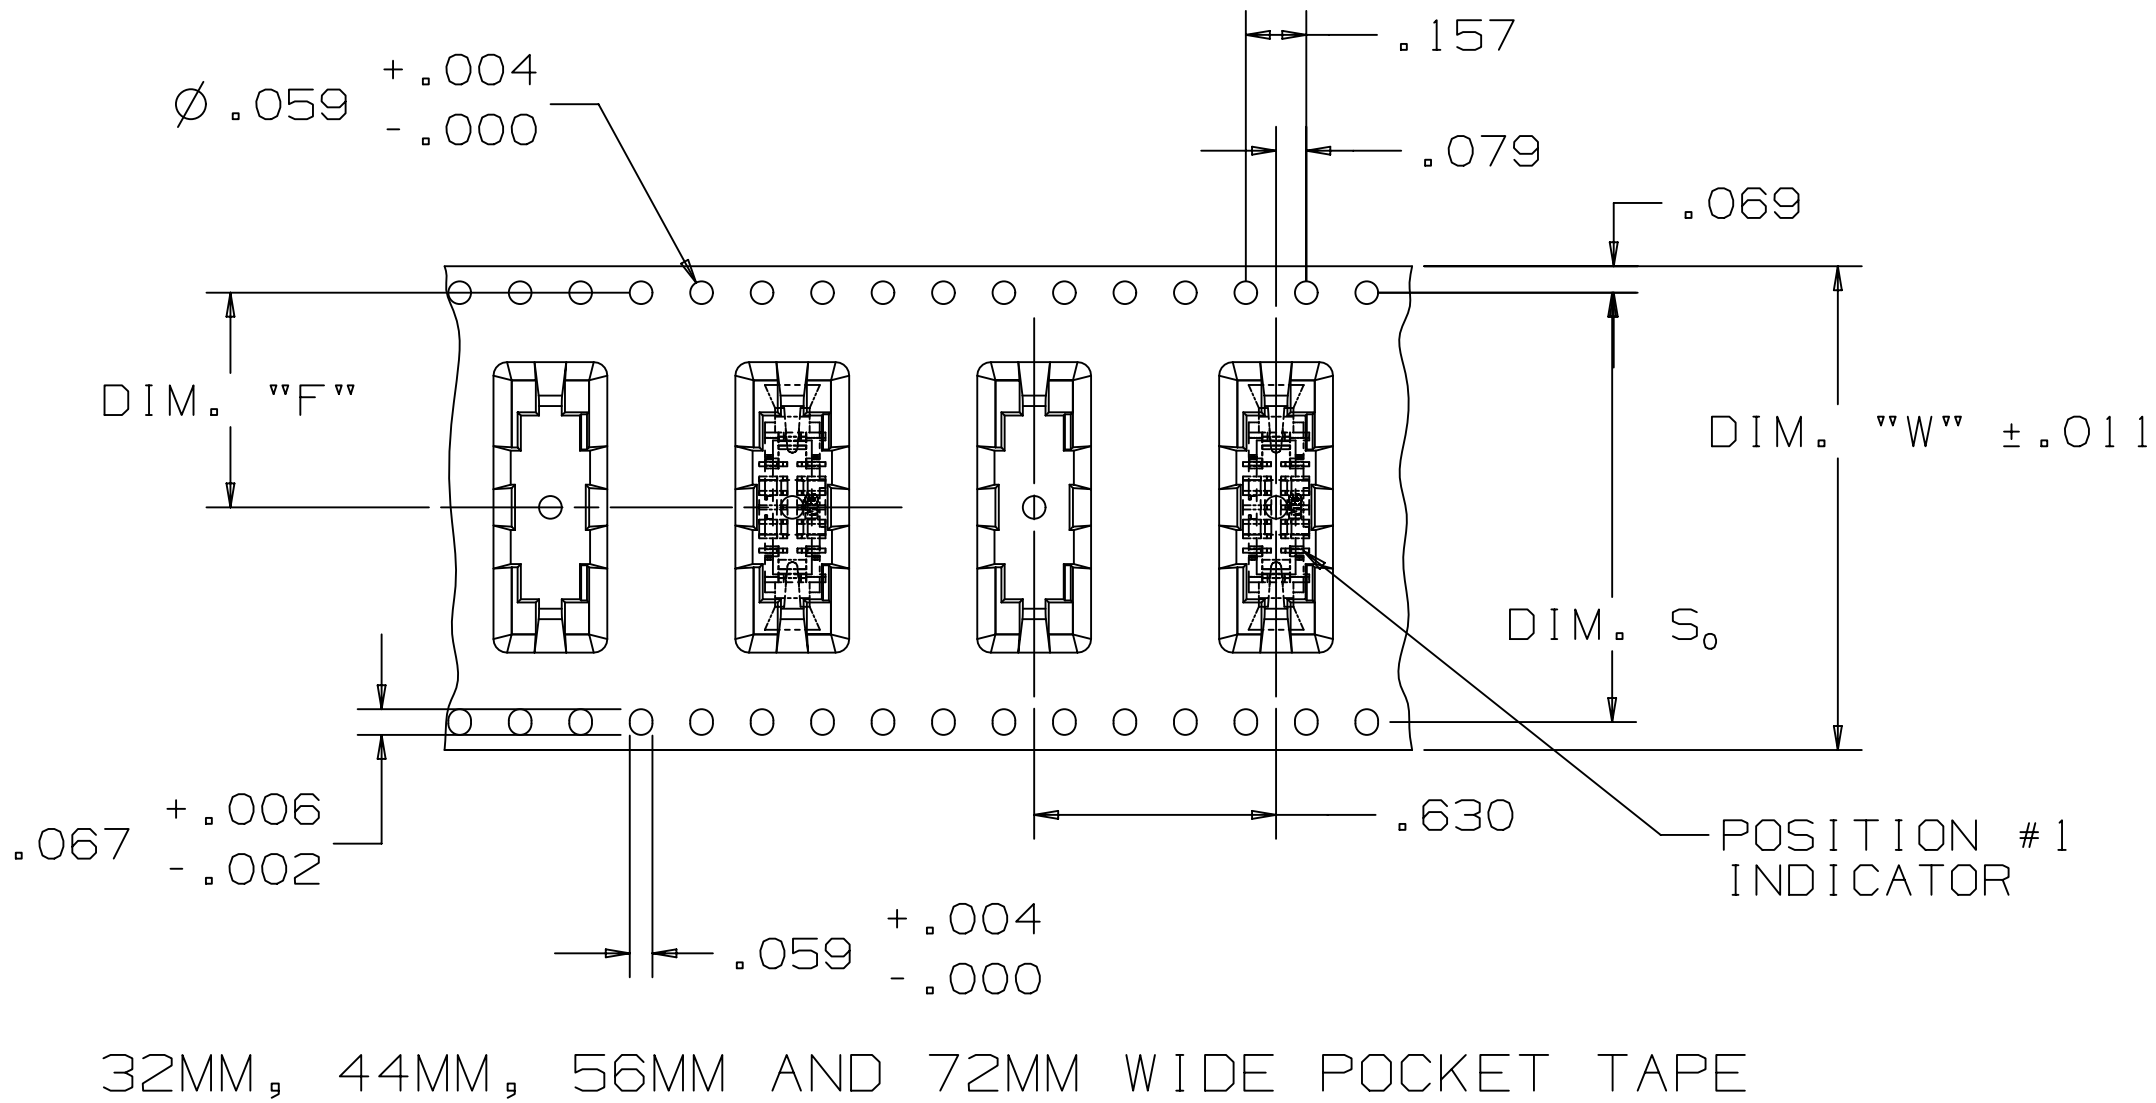
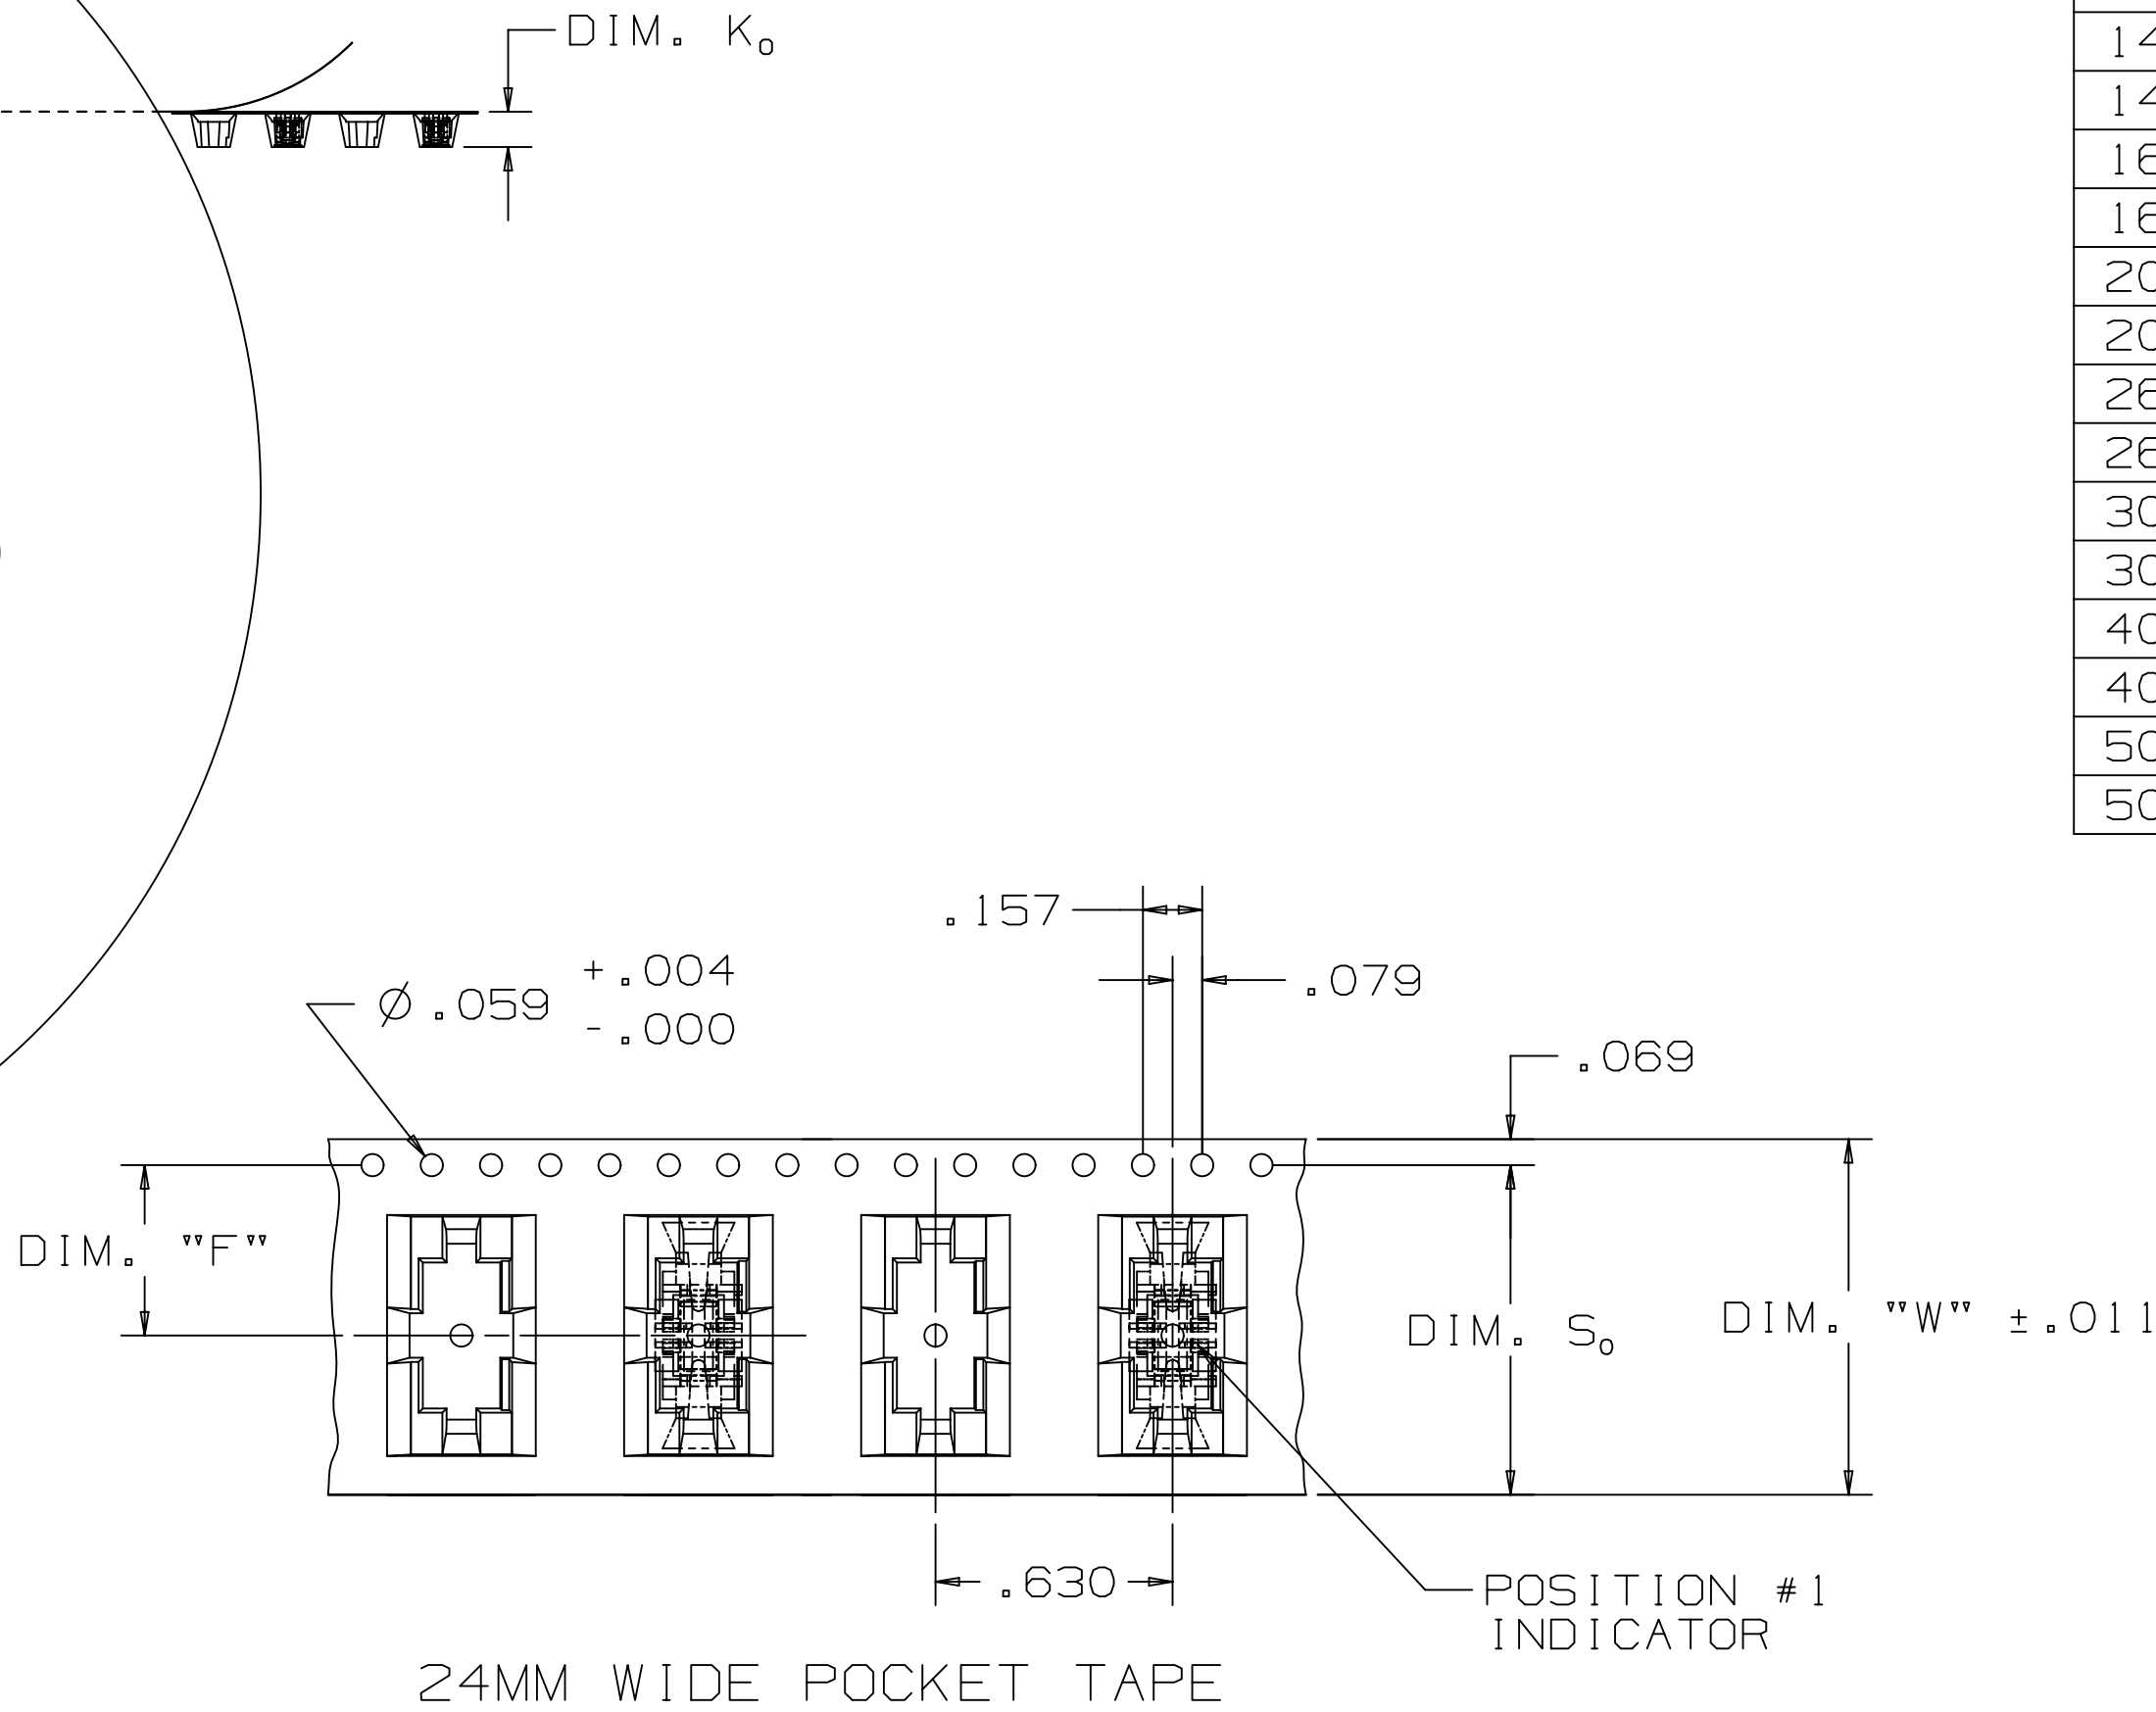
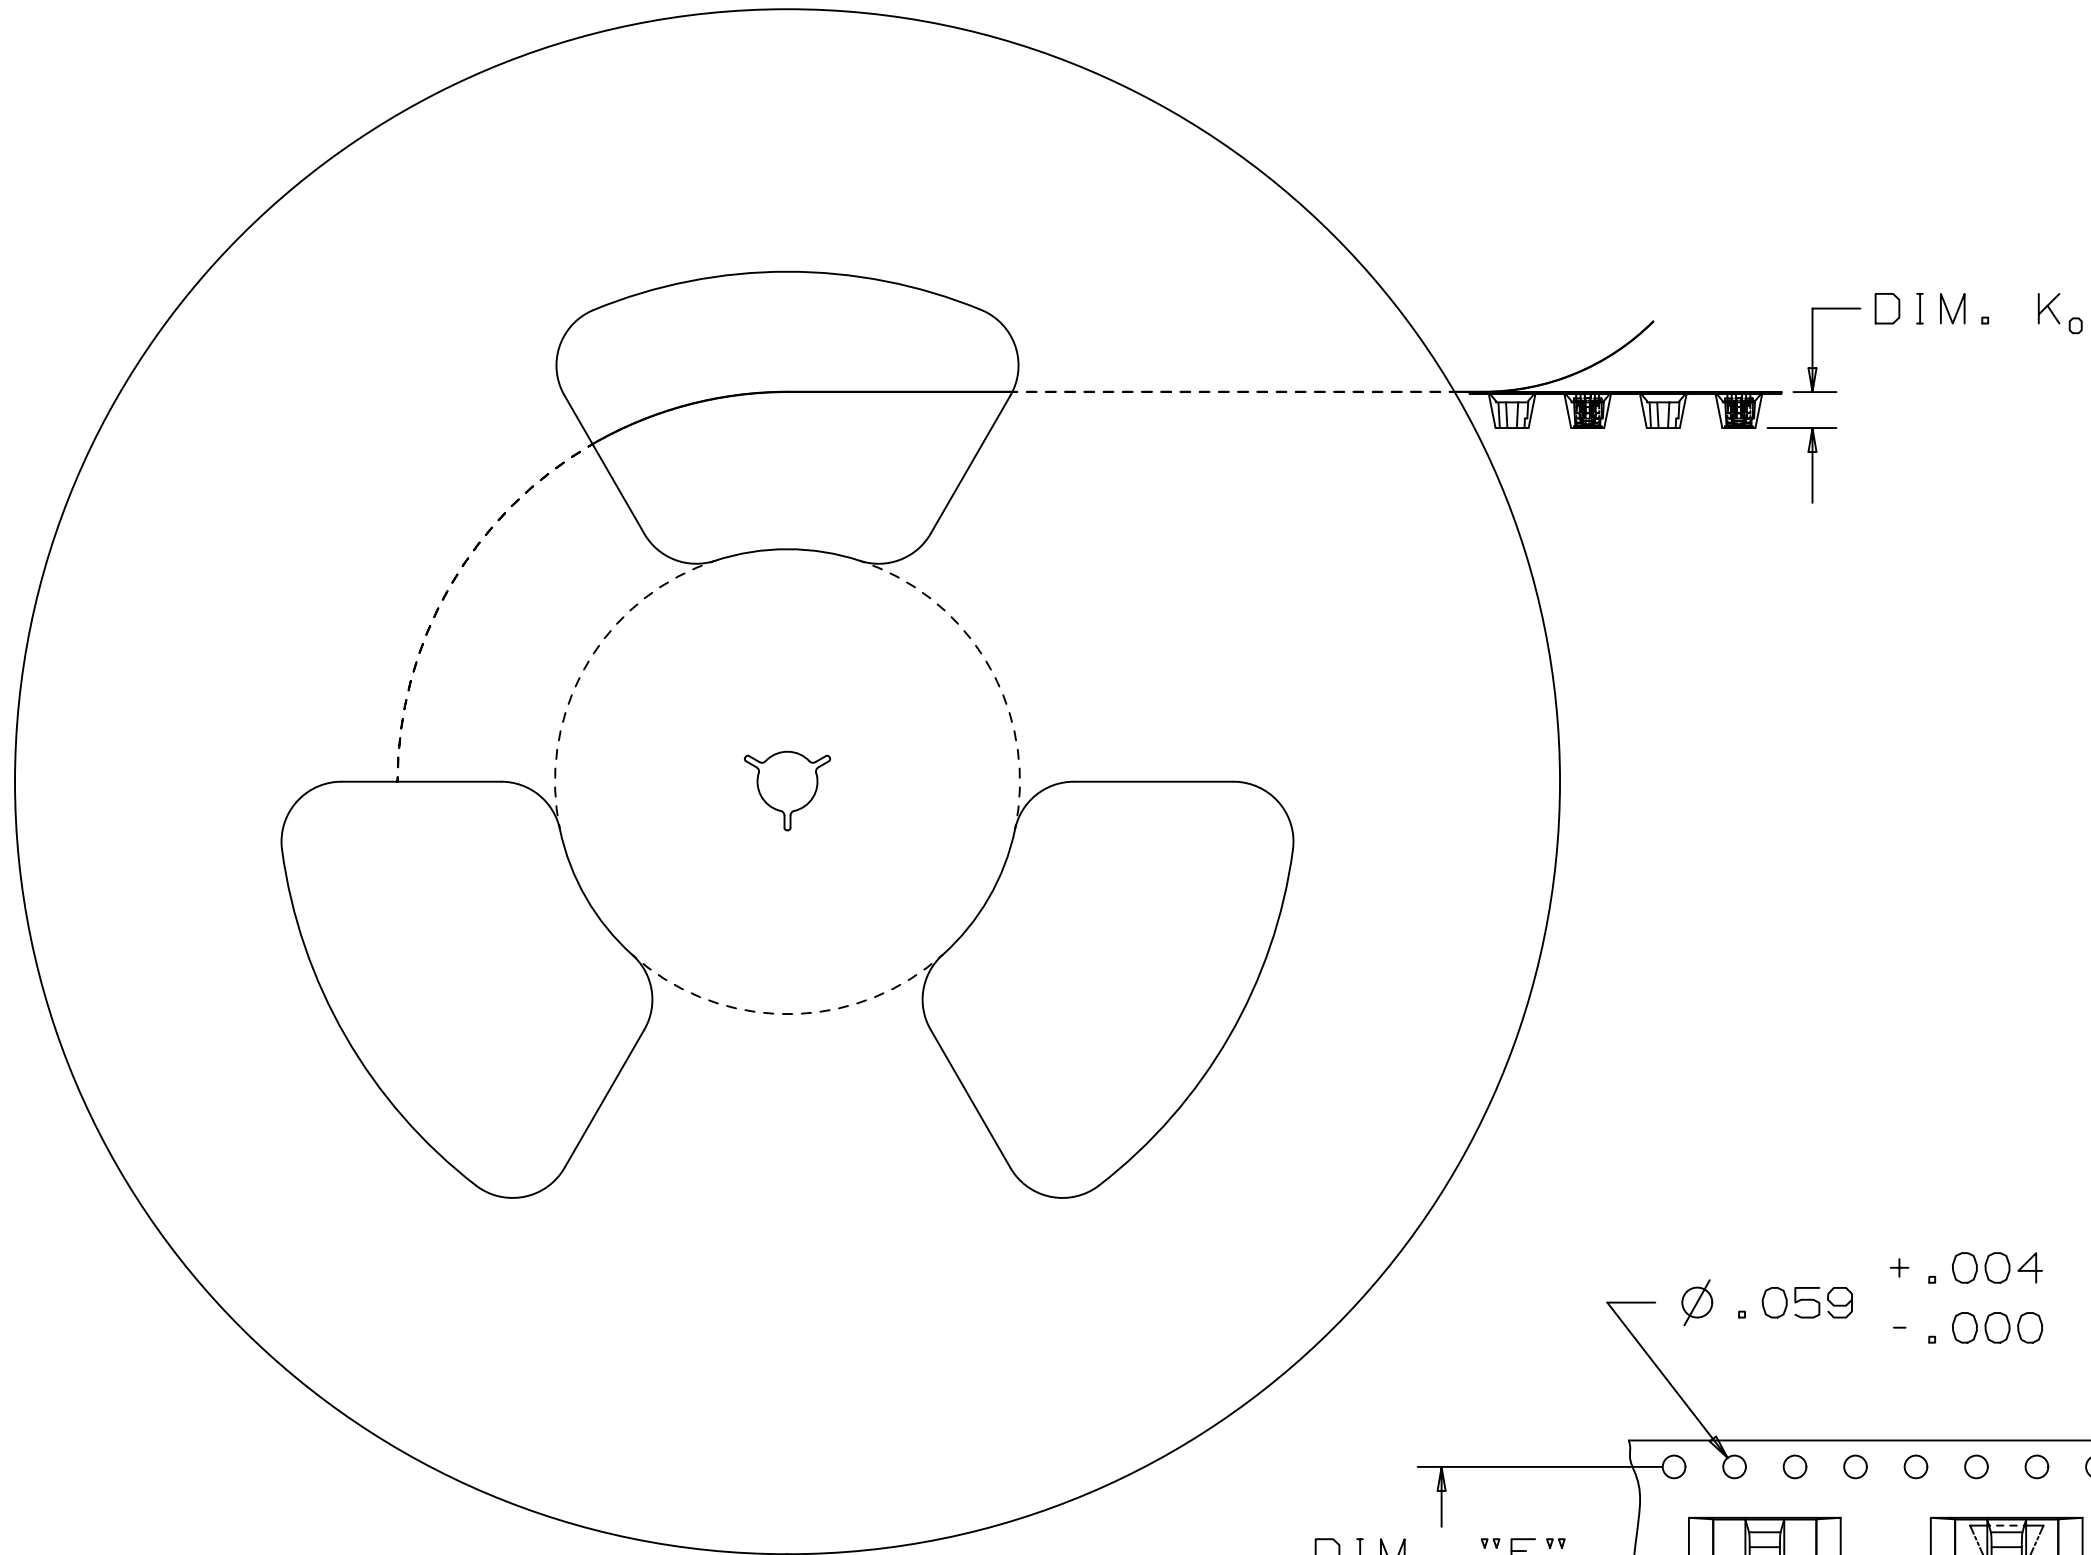
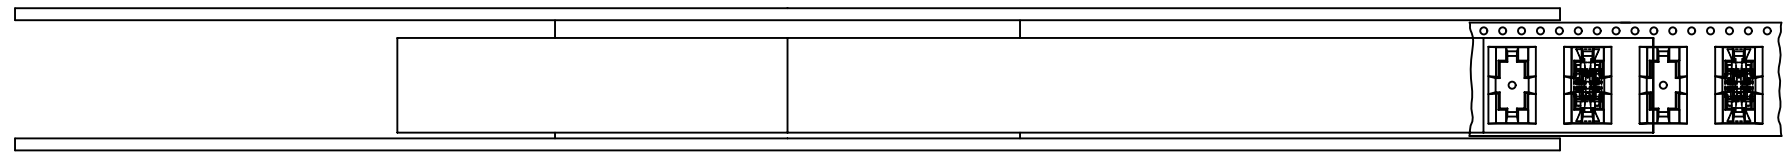



TABLE 2
TAPE AND REEL PACKAGING FOR SURFACEMOUNT HEADERS

POS	LATCHES	DIM. "F"	DIM. K ₀	DIM. S ₀	DIM. "W"
4	NO	.453	.263	.876	.945 [24MM]
4	YES	.453	.300	.876	1.260 [32MM]
6	NO	.453	.238	.876	.945 [24MM]
6	YES	.559	.300	1.118	1.260 [32MM]
8	NO	.453	.238	.876	.945 [24MM]
8	YES	.559	.300	1.118	1.732 [44MM]
10	NO	.453	.238	.876	.945 [24MM]
10	YES	.559	.300	1.118	1.732 [44MM]
12	NO	.453	.238	.876	.945 [24MM]
12	YES	.559	.300	1.118	1.732 [44MM]
14	NO	.453	.238	.876	.945 [24MM]
14	YES	.795	.300	1.591	1.732 [44MM]
16	NO	.453	.238	.876	.945 [24MM]
16	YES	.795	.300	1.591	1.732 [44MM]
20	NO	.559	.238	1.118	1.260 [32MM]
20	YES	.795	.300	1.591	1.732 [44MM]
26	NO	.795	.254	1.594	1.732 [44MM]
26	YES	1.031	.288	2.067	2.205 [56MM]
30	NO	.795	.238	1.591	1.732 [44MM]
30	YES	.795	.300	1.591	2.205 [56MM]
40	NO	1.031	.254	2.067	2.205 [56MM]
40	YES	1.031	.288	2.067	2.205 [56MM]
50	NO	1.031	.254	2.067	2.205 [56MM]
50	YES	1.346	.288	2.693	2.835 [72MM]

NOTE:
LATCH AND EJECT HEADERS ARE PACKAGED WITH THE
LATCHES IN AN OPEN POSITION.

78-5100-2436-3 78-5100-2396-9		NEXT ASSEMBLY	
DESIGN REFERENCE		NEXT ASSEMBLY	
DATE	DATE	DATE	DATE
NOV 29,2012	NOV 29,2012	NOV 29,2012	NOV 29,2012
DRFT	ARM	PRC	NOV 29,2012
CHD	SAN	SAN	NOV 29,2012
DIVISION		DIVISION CODE	
		EMSD	
DO NOT SCALE DRAWING		TOLERANCES EXCEPT AS NOTED	
THIRD ANGLE PROJECTION		INCHES	
INTERPRET PER ASME Y14.5 - 2018		MILLIMETERS	
MAX. SURFACE ROUGHNESS		ANGLES	
ALL SURFACES MARKED ONLY			

J	105041	MAY 26,2022	JNC	SAN
H	100200	OCT 19,2021	JNC	SAN
G	92270	AUG 18,2020	JNC	SAN
F	56988	SEP 24,2014	JNC	SN
E	54514	JUN 19,2014	SJS	SAN
D	51884	JAN 08,2014	SJS	SAN
C	50290	OCT 08,2013	JNC	SN
B	48635	JUL 12,2013	JNC	SN
A	46797	MAR 25,2013	JNC	SAN
REV	ECO	ISSUE DATE AND DESCRIPTION	DRFT	CHKD
NOV 29,2012	PRC	NOV 29,2012	NOV 29,2012	NOV 29,2012
NOV 29,2012	SAN	NOV 29,2012	NOV 29,2012	NOV 29,2012
3M Center St. Paul, MN 55144		© 3M COPYRIGHT 2022 This document and the information it contains are 3M property and may not be reproduced or further distributed without 3M permission, or used or disclosed other than for 3M authorized purposes. All rights reserved.		
TITLE				
SHROUDED BMT HEADER, .05 X .05 PITCH, L/E, 452 SERIES				
CAGE NUMBER	SIZE	DRAWING NO.	REV.	
D	78-5100-2437-1	J		
MODEL	452	LISTS	YES	NO
SHT 4 OF 5				

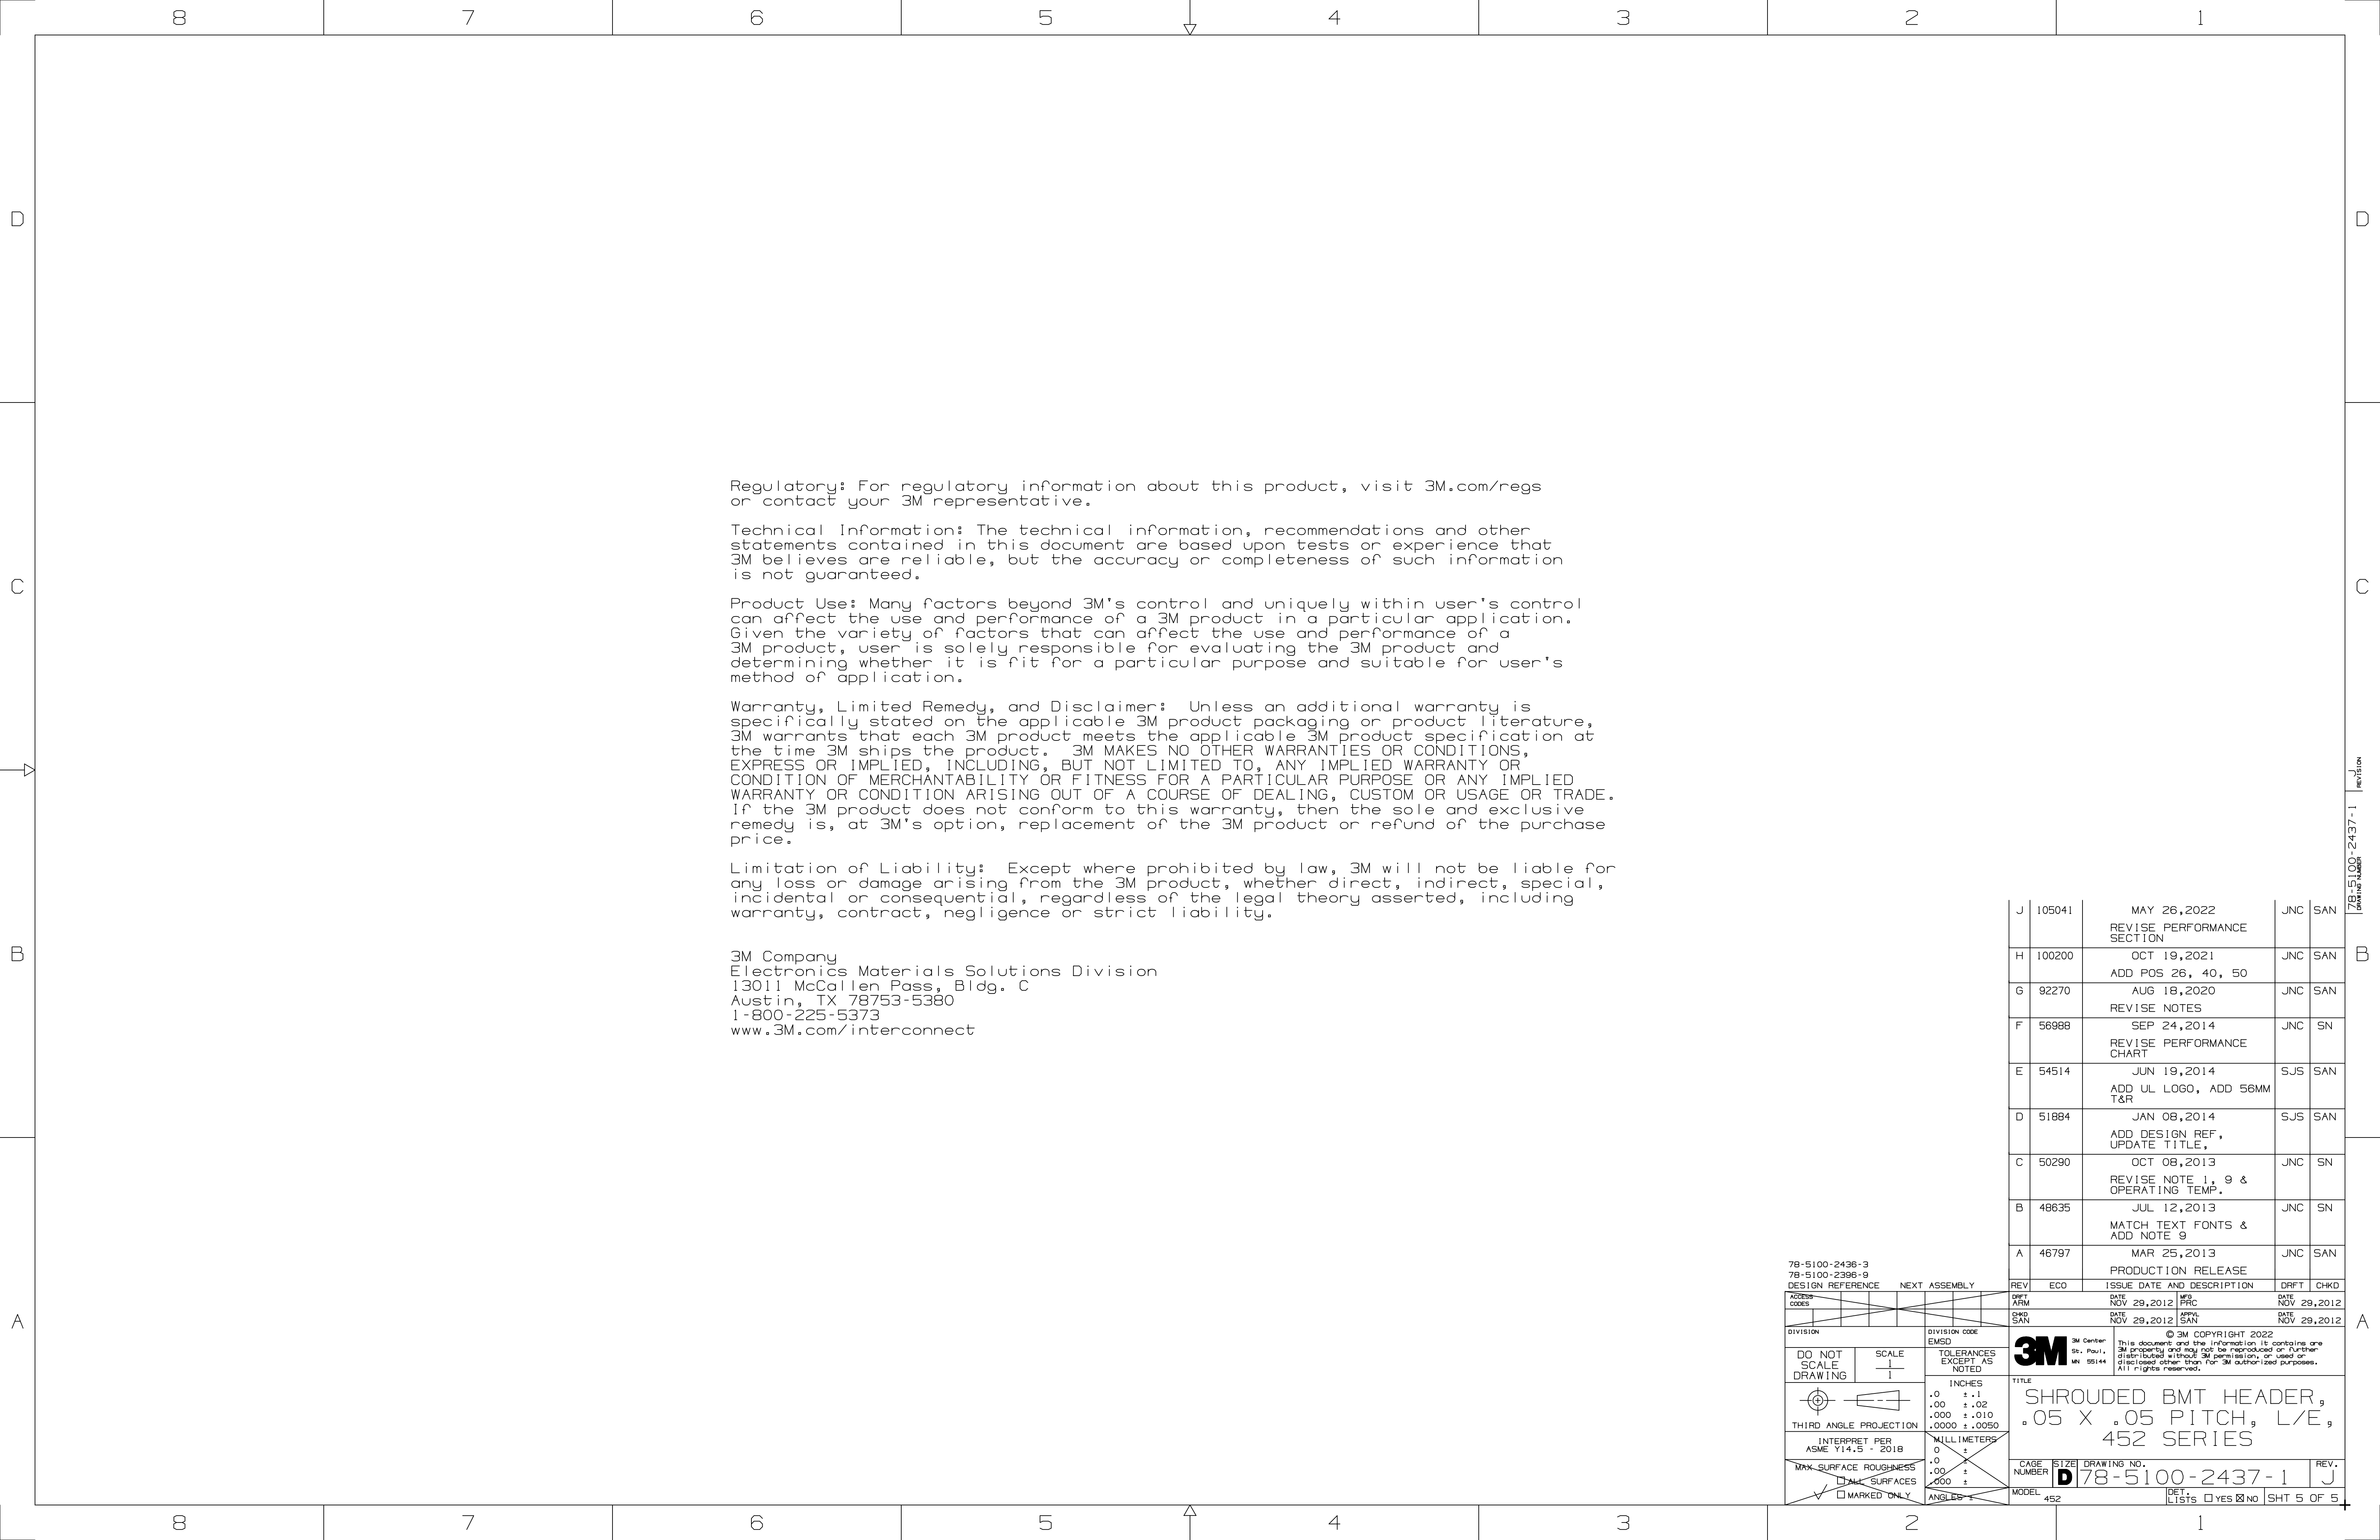

Regulatory: For regulatory information about this product, visit 3M.com/regs or contact your 3M representative.

Technical Information: The technical information, recommendations and other statements contained in this document are based upon tests or experience that 3M believes are reliable, but the accuracy or completeness of such information is not guaranteed.

Product Use: Many factors beyond 3M's control and uniquely within user's control can affect the use and performance of a 3M product in a particular application. Given the variety of factors that can affect the use and performance of a 3M product, user is solely responsible for evaluating the 3M product and determining whether it is fit for a particular purpose and suitable for user's method of application.

Warranty, Limited Remedy, and Disclaimer: Unless an additional warranty is specifically stated on the applicable 3M product packaging or product literature, 3M warrants that each 3M product meets the applicable 3M product specification at the time 3M ships the product. 3M MAKES NO OTHER WARRANTIES OR CONDITIONS, EXPRESS OR IMPLIED, INCLUDING, BUT NOT LIMITED TO, ANY IMPLIED WARRANTY OR CONDITION OF MERCHANTABILITY OR FITNESS FOR A PARTICULAR PURPOSE OR ANY IMPLIED WARRANTY OR CONDITION ARISING OUT OF A COURSE OF DEALING, CUSTOM OR USAGE OR TRADE. If the 3M product does not conform to this warranty, then the sole and exclusive remedy is, at 3M's option, replacement of the 3M product or refund of the purchase price.

Limitation of Liability: Except where prohibited by law, 3M will not be liable for any loss or damage arising from the 3M product, whether direct, indirect, special, incidental or consequential, regardless of the legal theory asserted, including warranty, contract, negligence or strict liability.

3M Company
Electronics Materials Solutions Division
13011 McCallen Pass, Bldg. C
Austin, TX 78753-5380
1-800-225-5373
www.3M.com/interconnect

J	105041	MAY 26,2022	JNC	SAN
H	100200	OCT 19,2021	JNC	SAN
G	92270	AUG 18,2020	JNC	SAN
F	56988	SEP 24,2014	JNC	SN
E	54514	JUN 19,2014	SJS	SAN
D	51884	JAN 08,2014	SJS	SAN
C	50290	OCT 08,2013	JNC	SN
B	48635	JUL 12,2013	JNC	SN
A	46797	MAR 25,2013	JNC	SAN
REV	ECO	ISSUE DATE AND DESCRIPTION	DRFT	CHKD
DRFT	ARM	DATE NOV 29,2012	PRC	DATE NOV 29,2012
CHKD	SAN	DATE NOV 29,2012	APPR	DATE NOV 29,2012
© 3M COPYRIGHT 2022				
This document and the information it contains are 3M property and may not be reproduced or further distributed without 3M permission, or used or disclosed other than for 3M authorized purposes. All rights reserved.				
TITLE				
SHROUDED BMT HEADER,				
.05 X .05 PITCH, L/E,				
452 SERIES				
CAGE NUMBER	SIZE	DRAWING NO.	REV.	
D		78-5100-2437-1	J	
MODEL	452	DET	LISTS	YES ☐ NO ☒ SHT 5 OF 5