
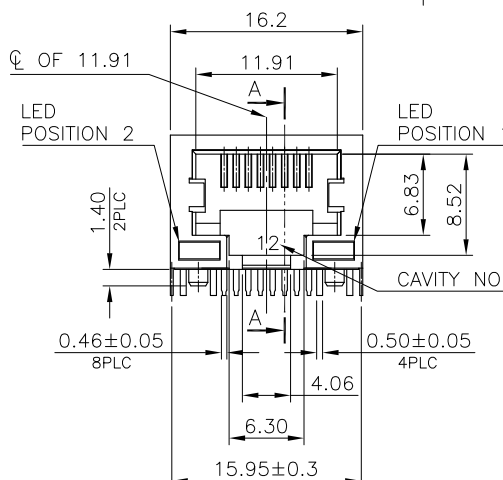



[illegible]


6. OBSOLETE PARTS: OBSOLETE CIS STREAMLINING PER D.RENAUD/D.SINISI.

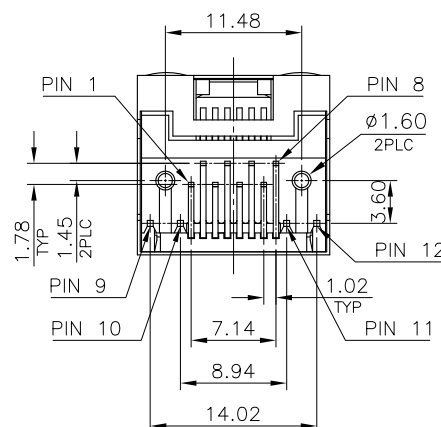

△6	OBSOLETE	W/O	TAPE & REEL	YELLOW	GREEN	1.27um[50u"]	~~3-1734324~~		
						0.762um[30u"]	~~3-1734324~~		
						0.381um[15u"]	~~3-1734324~~		
						0.152um[6u"]	~~3-1734324~~		
	OBSOLETE			GREEN	YELLOW	1.27um[50u"]	~~3-1734324~~		
			0.762um[30u"]			~~3-1734324~~			
			0.381um[15u"]			~~3-1734324~~			
			0.152um[6u"]			~~3-1734324~~			
△6	OBSOLETE	W/	TRAY	YELLOW	GREEN	1.27um[50u"]	~~2-1734324~~		
						0.762um[30u"]	~~2-1734324~~		
						0.381um[15u"]	~~2-1734324~~		
						0.152um[6u"]	~~2-1734324~~		
						GREEN	YELLOW	1.27um[50u"]	~~2-1734324~~
								0.762um[30u"]	~~2-1734324~~
								0.381um[15u"]	~~2-1734324~~
								0.152um[6u"]	~~2-1734324~~
		RIB	PACKAGE	POSITION 2 INDICATOR	POSITION 1 COLOR	MIN. GOLD THICKNESS	PART NUMBER		

DWN	TE Connectivity								
CHK	NAME MODULAR JACK CONNECTOR RJ45 WITH LED, 8P8C, SHIELDED TAB DOWN, DIP TYPE, H=11.3mm								
APVD									
PRODUCT SPEC									
APPLICATION SPEC									
WEIGHT	<table border="1"> <tr> <td>SIZE</td> <td>CAGE CODE</td> <td>DRAWING NO</td> <td>RESTRICTED</td> </tr> <tr> <td>A3</td> <td>00779</td> <td>C=1734324</td> <td>—</td> </tr> </table>	SIZE	CAGE CODE	DRAWING NO	RESTRICTED	A3	00779	C=1734324	—
SIZE	CAGE CODE	DRAWING NO	RESTRICTED						
A3	00779	C=1734324	—						
CUSTOMER DRAWING <table border="1"> <tr> <td>SCALE</td> <td>SHEET</td> <td>REV</td> </tr> <tr> <td>—</td> <td>2 OF 7</td> <td>A5</td> </tr> </table>		SCALE	SHEET	REV	—	2 OF 7	A5		
SCALE	SHEET	REV							
—	2 OF 7	A5							

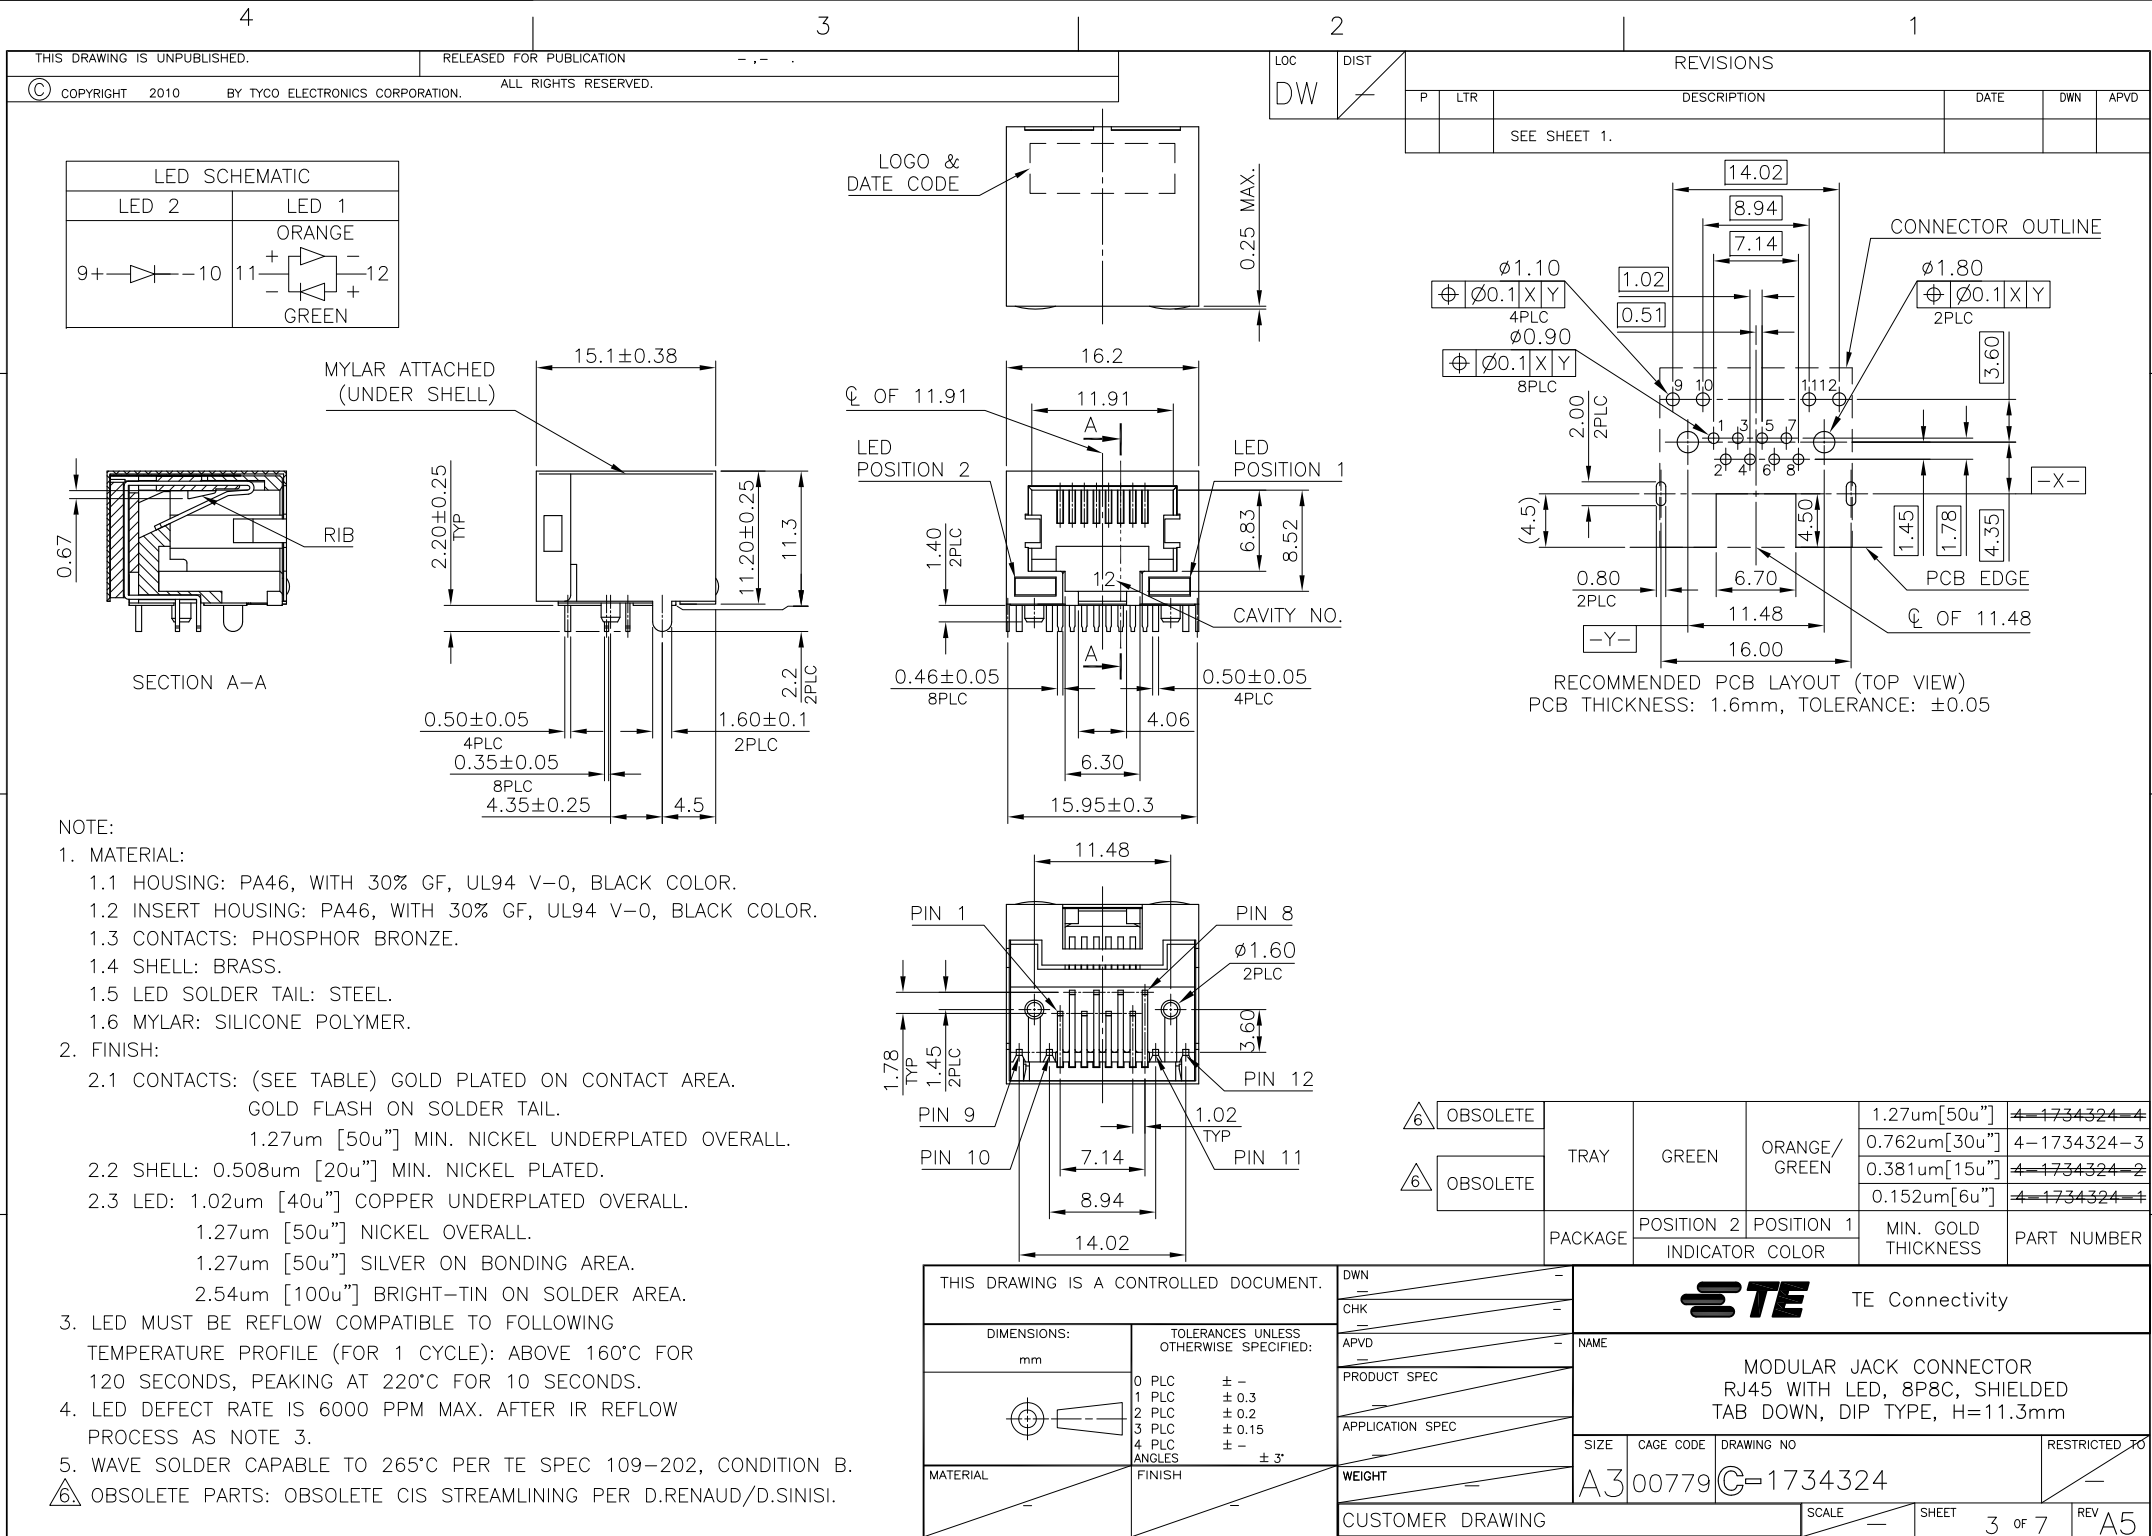

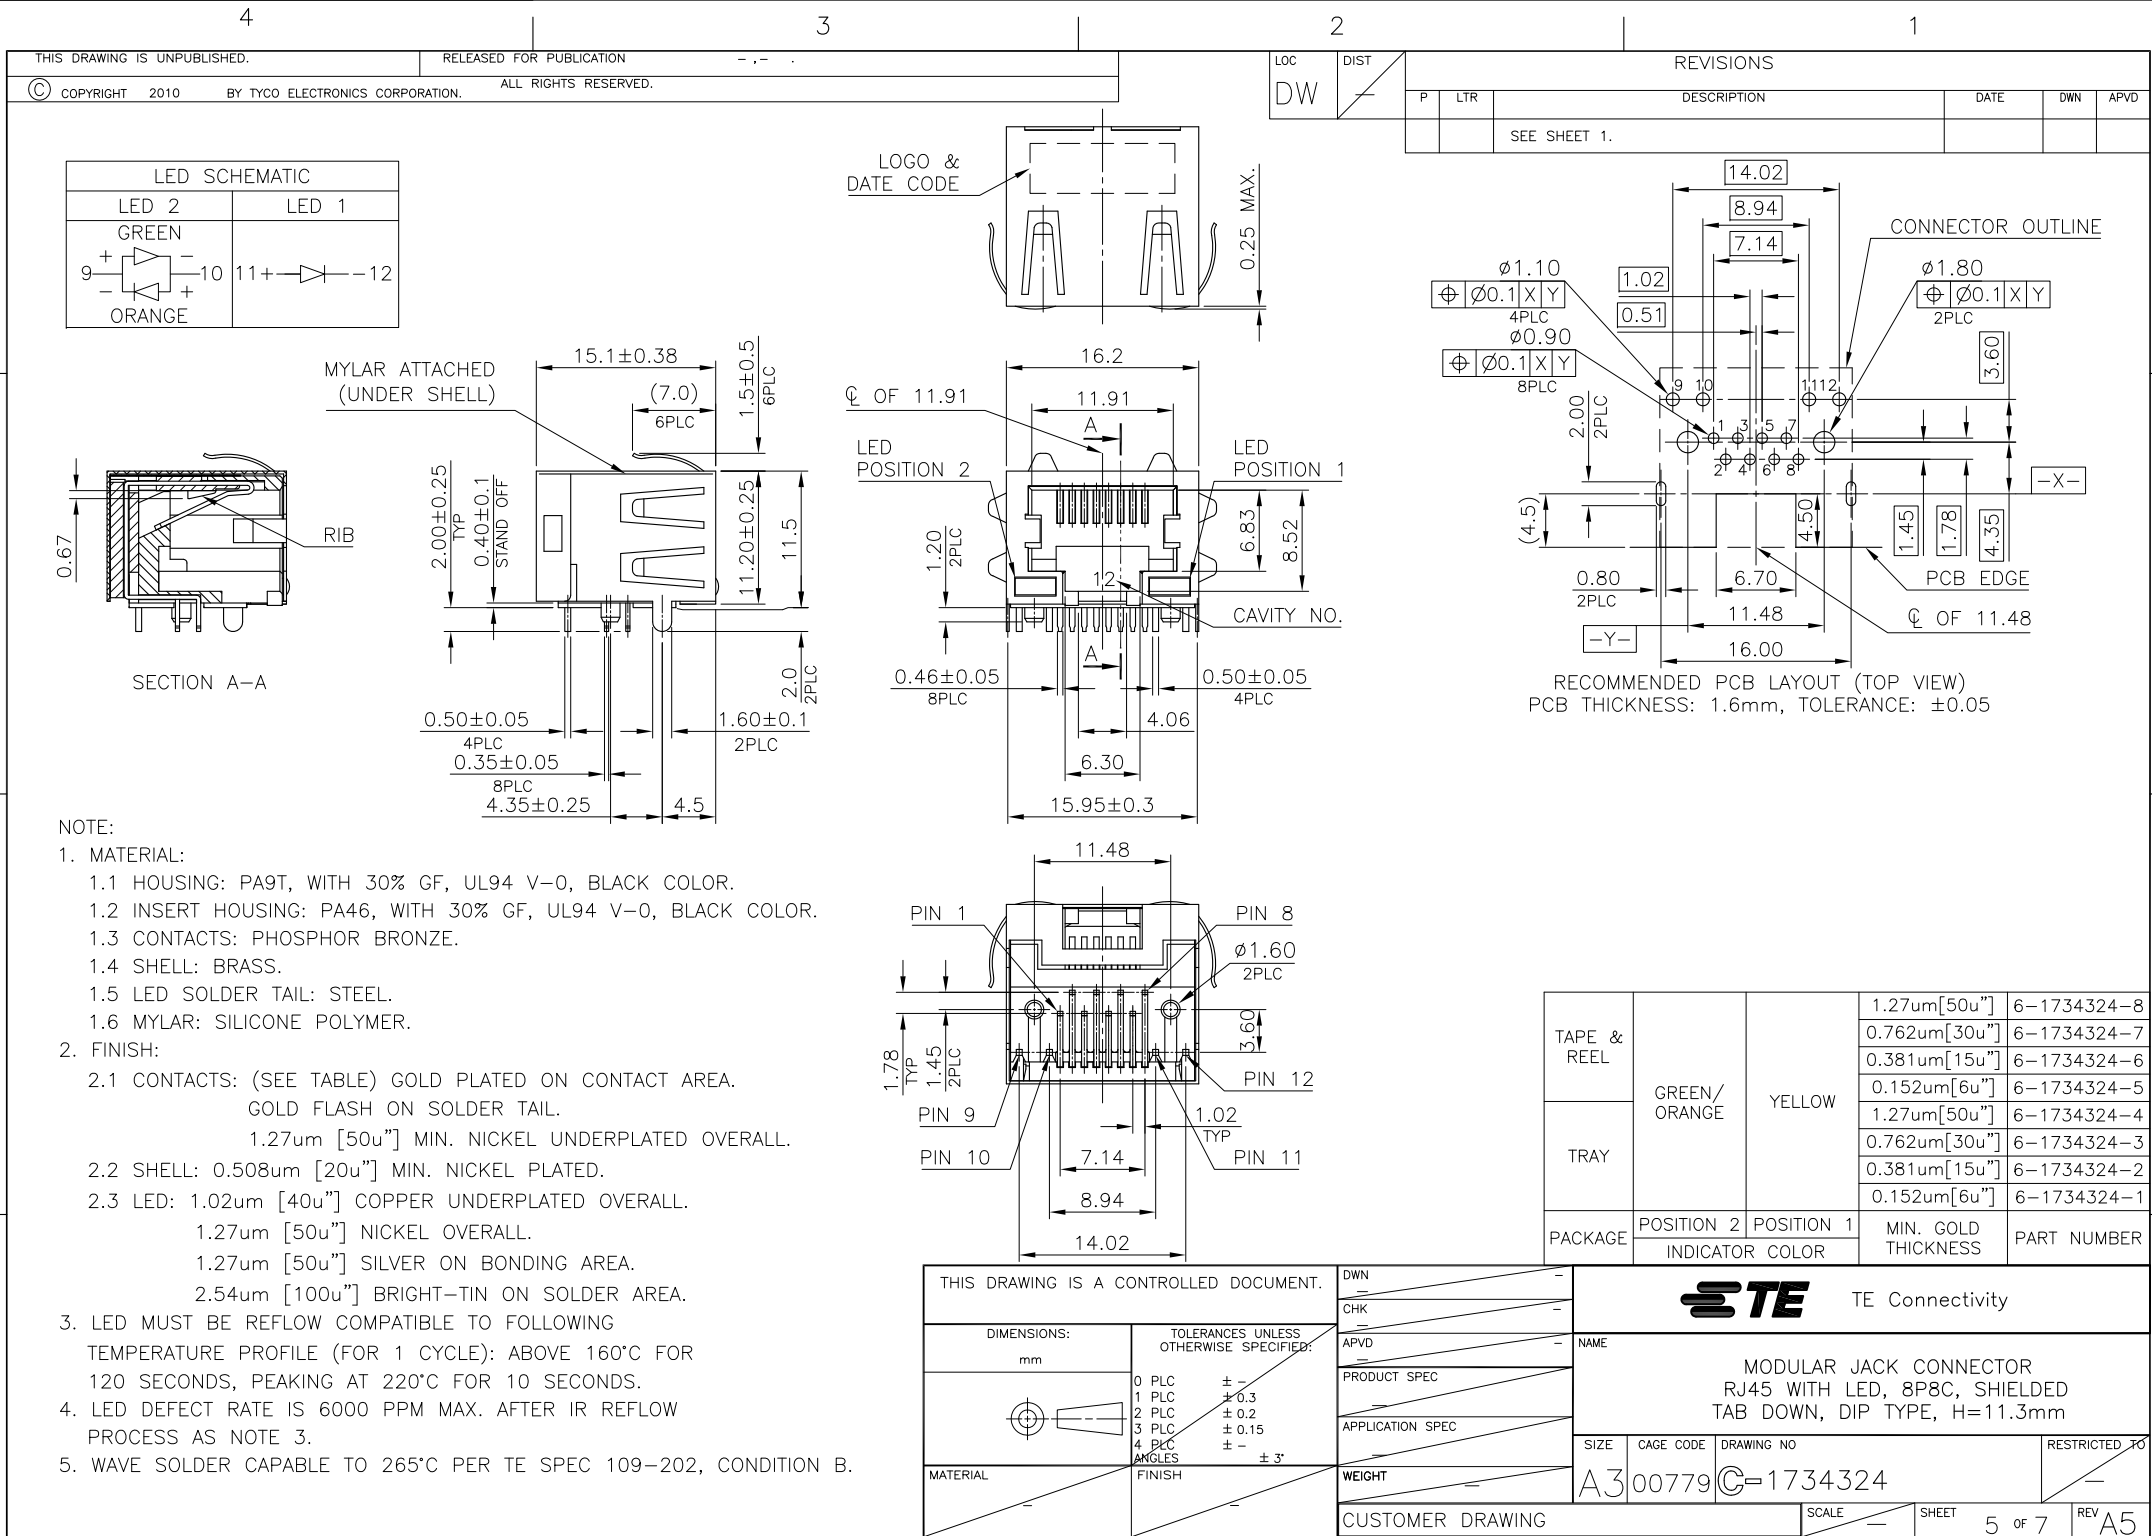

THIS DRAWING IS UNPUBLISHED.

RELEASED FOR PUBLICATION


© COPYRIGHT 2010 BY TYCO ELECTRONICS CORPORATION. ALL RIGHTS RESERVED.

LOC
DW

DIST

REVISIONS

P	LTR	DESCRIPTION	DATE	DWN	APVD
		SEE SHEET 1.			

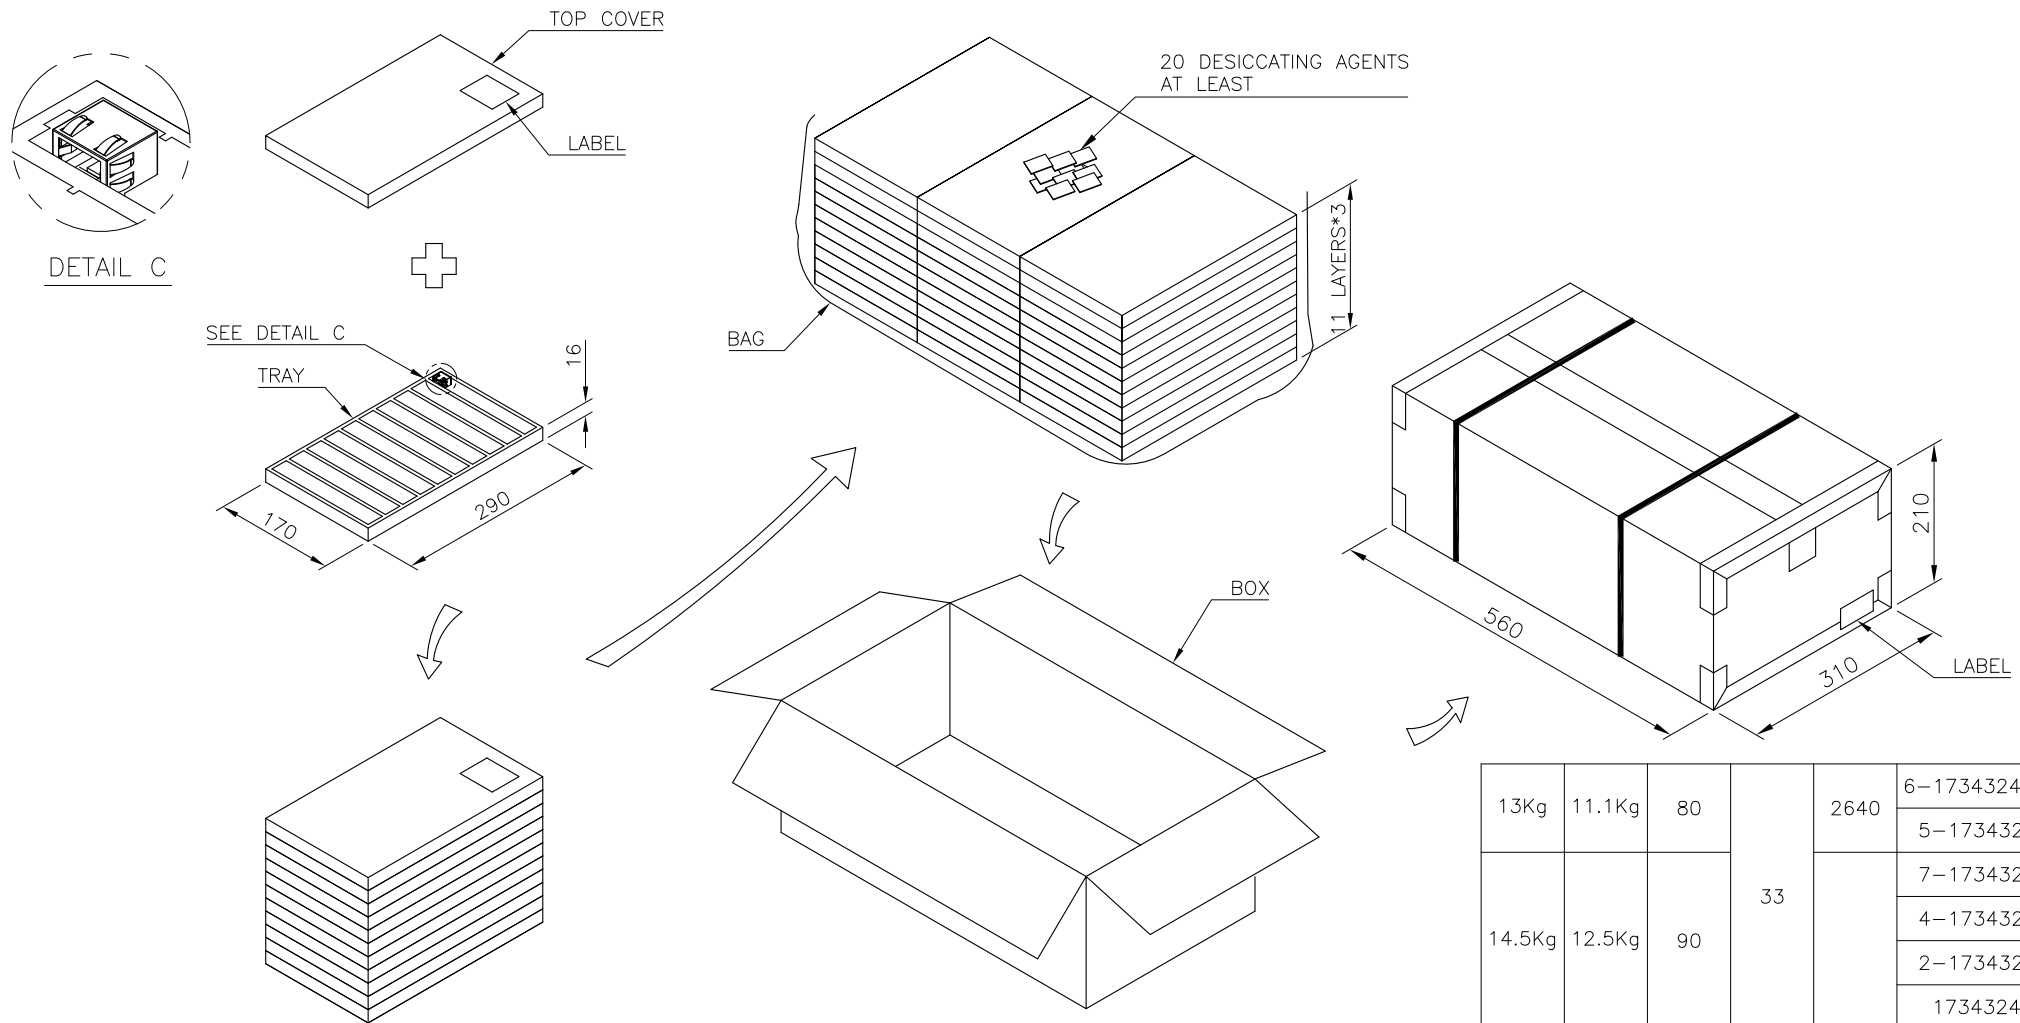

NOTES:

1. MATERIAL:
TRAY: PVC.
BOX: CORRUGATED FIBER.
2. DIMENSION: SEE DRAWING
3. QUANTITY: SEE TABLE
4. WEIGHT: SEE TABLE

THIS DRAWING IS A CONTROLLED DOCUMENT.		DWN	 TE Connectivity					
DIMENSIONS:		CHK						
mm	TOLERANCES UNLESS OTHERWISE SPECIFIED:	APVD					NAME	
	0 PLC ± —	PRODUCT SPEC						
	1 PLC ± 0.3	APPLICATION SPEC						
	2 PLC ± 0.2							
3 PLC ± 0.15			MODULAR JACK CONNECTOR RJ45 WITH LED, 8P8C, SHIELDED TAB DOWN, DIP TYPE, H=11.3mm					
4 PLC ± —								
ANGLES ± 3°								
MATERIAL	FINISH	WEIGHT	SIZE	CAGE CODE	DRAWING NO	RESTRICTED TO		
			A3	00779	C=1734324	—		
CUSTOMER DRAWING			SCALE		SHEET	REV		
			—		6 of 7	A5		

THIS DRAWING IS UNPUBLISHED.

RELEASED FOR PUBLICATION

© COPYRIGHT 2010 BY TYCO ELECTRONICS CORPORATION. ALL RIGHTS RESERVED.

LOC
DW

DIST

REVISIONS

P

LTR



DESCRIPTION

DATE

DWN






APVD

SEE SHEET 1.

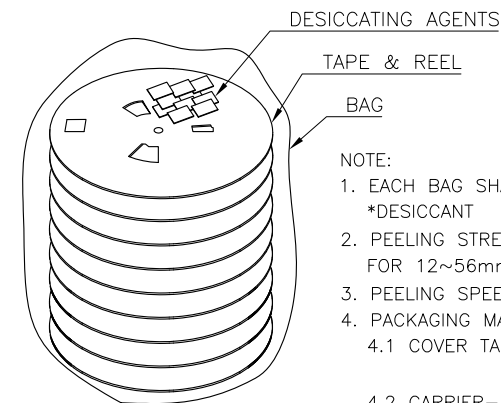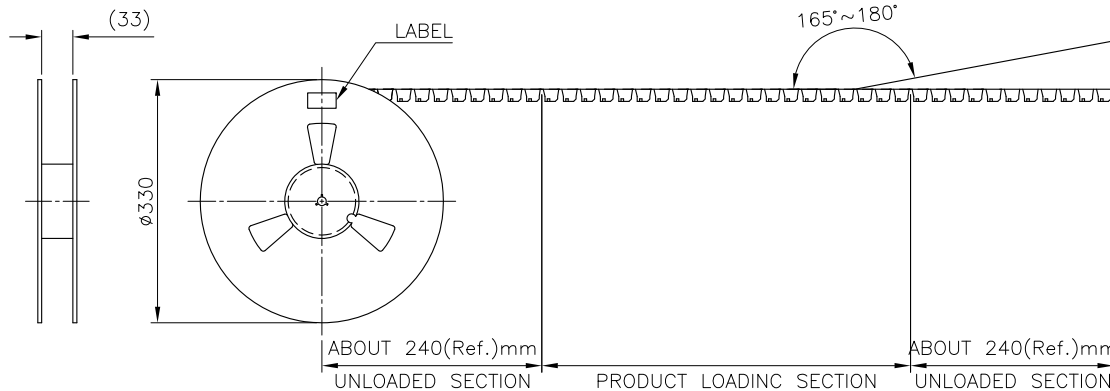

NOTE:

1. EACH BAG SHALL BE INCLUDED:
*DESICCANT
2. PEELING STRENGTH: $0.1 \sim 1.3N$ ($1 \sim 130$ GRAMS) FOR $12 \sim 56mm$ WIDE CARRIER TAPES
3. PEELING SPEED: 300mm/MINUTES.
4. PACKAGING MATERIAL:
 - 4.1 COVER TAPE—COMPOSITE OF POLYETHYLENE TEREPHTHALATE (PET)
 - 4.2 CARRIER—POLYSTYRENE (PS)
 - 4.3 CARRIER REEL—POLYSTYRENE

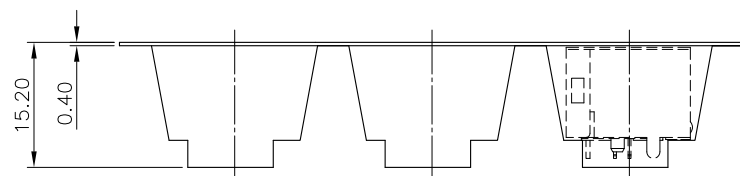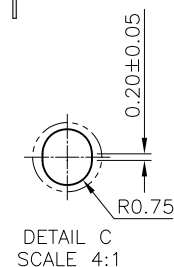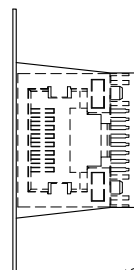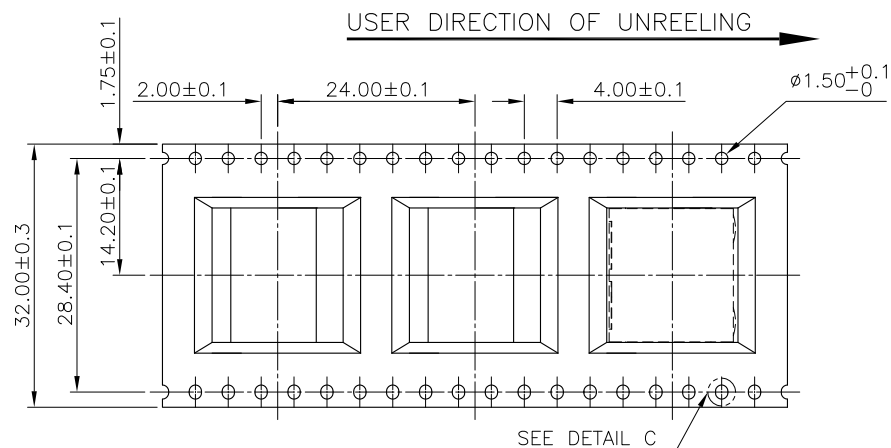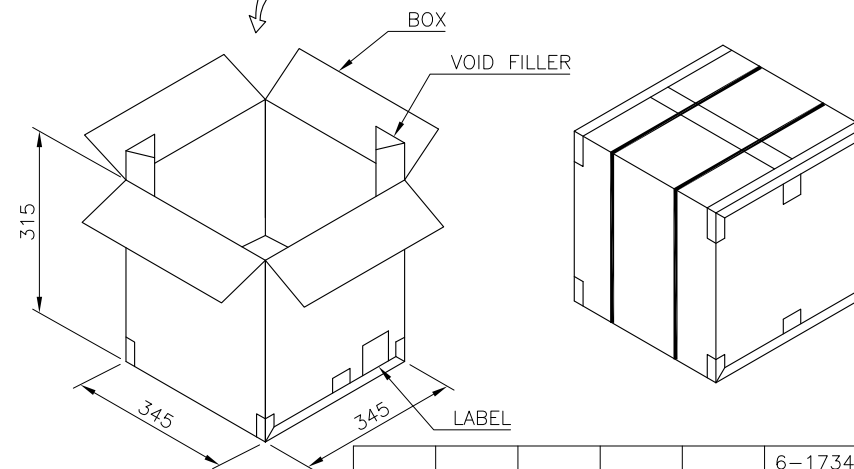

8.5KG	6.1KG	180	8	1440	6-1734324-5~8
					3-1734324-X
					1-1734324-X
GROSS WEIGHT	NET WEIGHT	PCS /REEL	REEL /BOX	PCS /BOX	PART NUMBER

THIS DRAWING IS A CONTROLLED DOCUMENT.

DIMENSIONS:
mmTOLERANCES UNLESS
OTHERWISE SPECIFIED:

0 PLC	$\pm .$
1 PLC	± 0.3
2 PLC	± 0.2
3 PLC	± 0.15
4 PLC	$\pm .$
ANGLES	$\pm 3^{\circ}$

MATERIAL

FINISH

DWN

CHK

APVD

PRODUCT SPEC

APPLICATION SPEC

WEIGHT

CUSTOMER DRAWING

STE

TE Connectivity

NAME

MODULAR JACK CONNECTOR
RJ45 WITH LED, 8P8C, SHIELDED
TAB DOWN, DIP TYPE, H=11.3mm

SIZE

CAGE CODE

DRAWING NO

RESTRICTED TO

A3

00779

C=1734324

SCALE

SHEET

7 of 7

REV A5