THIS DRAWING IS UNPUBLISHED. RELEASED FOR PUBLICATION - ,- .
© COPYRIGHT - BY TYCO ELECTRONICS CORPORATION. ALL RIGHTS RESERVED.

LOC	DIST
AD	00

REVISIONS

P	LTR	DESCRIPTION	DATE	DWN	APVD
	H	EC 0G3C 0232 05	14SEP05	BSV	JLG
	H1	REVISED PER ECO-09-021826	22AUG09	KK	AEG

1. .000100-.000200 BRIGHT TIN-LEAD OVER .000050 NICKEL
2. .000100-.000200 MATTE TIN OVER .000050 NICKEL.
3. OBSOLETE PARTS: OBSOLETE CIS STREAMLINING PER D.RENAUD/D.SINISI

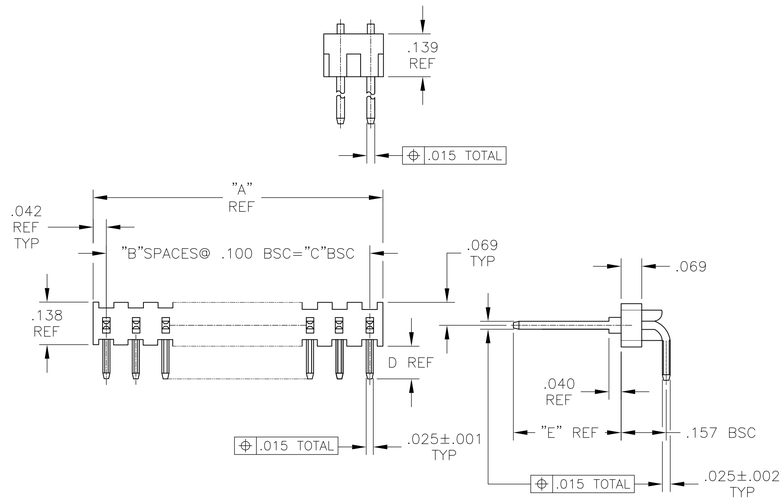

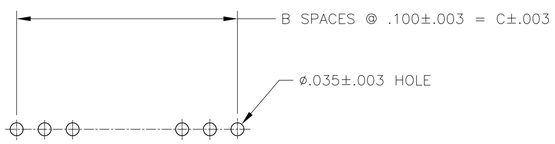

RECOMMENDED HOLE LAYOUT

	E	D	C	B	A	FINISH	NO. OF POS	PART NO
OBSOLETE	.318	.110	3.900	39	3.984	2	40	9-87551-0
			2.900	29	2.984		30	8-87551-0
			1.700	17	1.784		18	6-87551-8
			1.500	15	1.584		16	6-87551-6
			1.400	14	1.484		15	6-87551-5
			1.300	13	1.384		14	6-87551-4
			1.200	12	1.284		13	6-87551-3
			.900	9	.984		10	6-87551-0
			.700	7	.784		8	5-87551-8
OBSOLETE			.500	5	.584		6	5-87551-6
			.400	4	.484		5	5-87551-5
			.200	2	.284	2	3	5-87551-3
3 OBSOLETE	.318	.110	3.900	39	3.984	1	40	~~4-87551-0~~
OBSOLETE			3.800	38	3.884		39	3-87551-9
			3.700	37	3.784		38	3-87551-8
			3.600	36	3.684		37	3-87551-7
			3.500	35	3.584		36	3-87551-6
SUPERSEDED BY 3-103323-5			3.400	34	3.484		35	3-87551-5
OBSOLETE			3.300	33	3.384		34	3-87551-4
			3.200	32	3.284		33	3-87551-3
OBSOLETE			3.100	31	2.184		32	3-87551-2
OBSOLETE			3.000	30	3.084		31	3-87551-1
OBSOLETE	.318	.110	2.900	29	2.984	1	30	3-87551-0
OBSOLETE			2.800	28	2.884		29	2-87551-9
SUPERSEDED BY 2-103323-8			2.700	27	2.784		28	2-87551-8
OBSOLETE			2.600	26	2.684		27	2-87551-7
			2.500	25	2.584		26	2-87551-6
SUPERSEDED BY 2-103323-5			2.400	24	2.484		25	2-87551-5
SUPERSEDED BY 2-103323-4			2.300	23	2.384		24	2-87551-4
OBSOLETE			2.200	22	2.284		23	2-87551-3
			2.100	21	2.184		22	2-87551-2
			2.000	20	2.084		21	2-87551-1
SUPERSEDED BY 2-103323-0	.318	.110	1.900	19	1.984	1	20	2-87551-0
OBSOLETE			1.800	18	1.884		19	1-87551-9
3 OBSOLETE			1.700	17	1.784		18	~~1-87551-8~~
OBSOLETE			1.600	16	1.684		17	1-87551-7
3 OBSOLETE			1.500	15	1.584		16	~~1-87551-6~~
			1.400	14	1.484		15	~~1-87551-5~~
			1.300	13	1.384		14	~~1-87551-4~~
			1.200	12	1.284		13	~~1-87551-3~~
SUPERSEDED BY 1-103323-2			1.100	11	1.184		12	1-87551-2
SUPERSEDED BY 1-103323-1			1.000	10	1.084		11	1-87551-1
	.318	.110	.900	9	.984	1	10	1-87551-0
SUPERSEDED BY 103323-9			.800	8	.884		9	87551-9
			.700	7	.784		8	87551-8
SUPERSEDED BY 103323-7			.600	6	.684		7	87551-7
			.500	5	.584		6	87551-6
3 OBSOLETE			.400	4	.484		5	~~87551-5~~
SUPERSEDED BY 103323-4			.300	3	.384		4	87551-4
			.200	2	.284		3	87551-3
SUPERSEDED BY 103323-2			.100	1	.184		2	87551-2
SUPERSEDED BY 103323-1	.318	.110	–	–	.084	1	1	87551-1

THIS DRAWING IS A CONTROLLED DOCUMENT.

DIMENSIONS: INCHES

TOLERANCES UNLESS OTHERWISE SPECIFIED:
0 PLC ± –
1 PLC ± –
2 PLC ± –
3 PLC ± .005
4 PLC ± –
ANGLES ± –

MATERIAL: HSG: GLASS FILLED NYLON COLOR-BLACK POST: PHOS BRONZE

FINISH: SEE CALLOUT

DWN — 8-9-75
CHK — 8-9-75
APVD — 12-9-75
PRODUCT SPEC —
APPLICATION SPEC —
WEIGHT —

Tyco Electronics
Tyco Electronics Corporation
Harrisburg, Pa 17105-3608

NAME: HEADER ASSY, MOD II, .100 C/L, SINGLE ROW, RIGHT ANGLE, .025 SQUARE POST

SIZE A1 | CAGE CODE 00779 | DRAWING NO C-87551 | RESTRICTED TO —

CUSTOMER DRAWING | SCALE 4:1 | SHEET 1 OF 1 | REV H1