THIS DRAWING IS UNPUBLISHED. RELEASED FOR PUBLICATION –,– .
© COPYRIGHT – By – ALL RIGHTS RESERVED.

LOC	DIST
AF	50

REVISIONS

P	LTR	DESCRIPTION	DATE	DWN	APVD
	D	REVISED PER ECO–15–015768	04NOV15	JR	DH

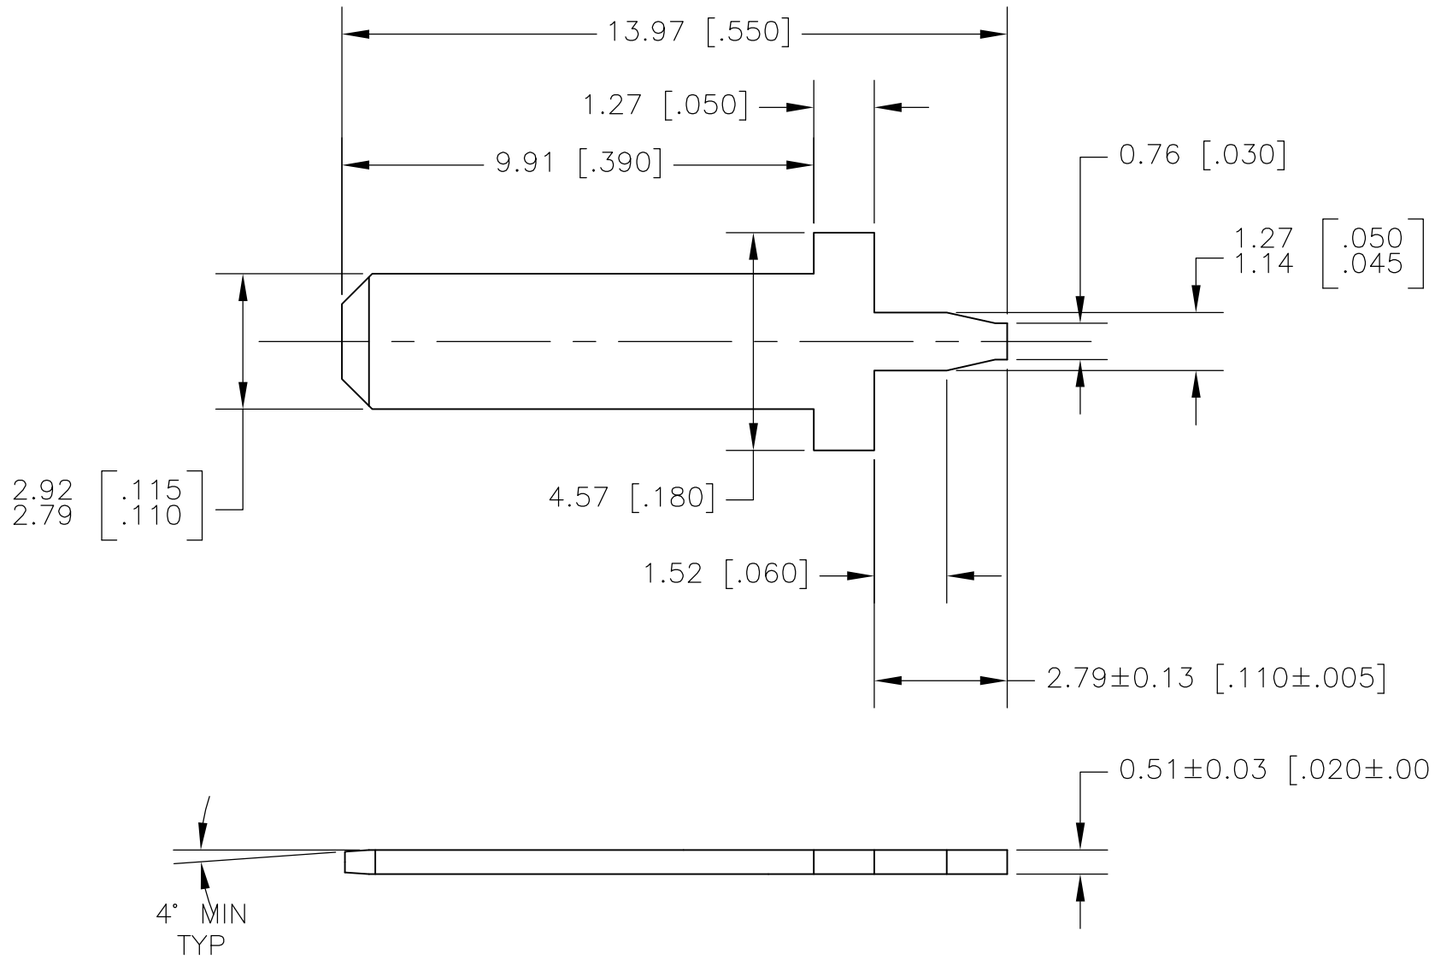

1 SUPPLIED IN LOOSE PIECE.

2 PART TO MEET AMP SOLDERABILITY SPEC 109–11–2. (MILDLY ACTIVATED ROSIN).

3 FITS 1.22/1.12 [.048/.044] DIA HOLE IN PC BOARD. WHEN PLATED THRU HOLES ARE TO BE USED, ADJUSTMENT TO HOLE DIA SHOULD BE MADE TO ALLOW FOR THE PLATING.

4 0.002032 [.000080] MIN THK TIN–LEAD OVER 0.00127 [.000050] MIN THK NICKEL PL.

5 0.002032 [.000080] MIN THK TIN OVER 0.00127 [.000050] MIN THK NICKEL PL.

SUPERSEDED BY 1–1217121–1

FINISH	PART NO.
5	1–1217121–1
~~4~~	~~1217121–1~~

THIS DRAWING IS A CONTROLLED DOCUMENT.

DIMENSIONS: mm[INCHES]

TOLERANCES UNLESS OTHERWISE SPECIFIED:

0 PLC	± –
1 PLC	± –
2 PLC	± 0.38[.015]
3 PLC	± –
4 PLC	± –
ANGLES	± –

MATERIAL: BRASS

FINISH: SEE TABLE

DWN	JR RUTH	23FEB01
CHK	MS FEHER	23FEB01
APVD	N DEIBERT	23FEB01
PRODUCT SPEC	—	
APPLICATION SPEC	114–2115	
WEIGHT	—	

TE Connectivity

NAME: TAB, FASTON, 2.79 [.110] SERIES FOR PC BOARD

SIZE	CAGE CODE	DRAWING NO	RESTRICTED TO
A3	00779	C–1217121	—

CUSTOMER DRAWING | SCALE 8:1 | SHEET 1 OF 1 | REV D

1470–19 (3/11)