THIS DRAWING IS UNPUBLISHED. RELEASED FOR PUBLICATION -,- .
© COPYRIGHT - By - ALL RIGHTS RESERVED.

REVISIONS

P	LTR	DESCRIPTION	DATE	DWN	APVD
	B	REVISED PER ECO-16-006300	06AUG2016	NK	MM
	C	REVISED PER ECO-17-009777	06JUL2017	RS	MM

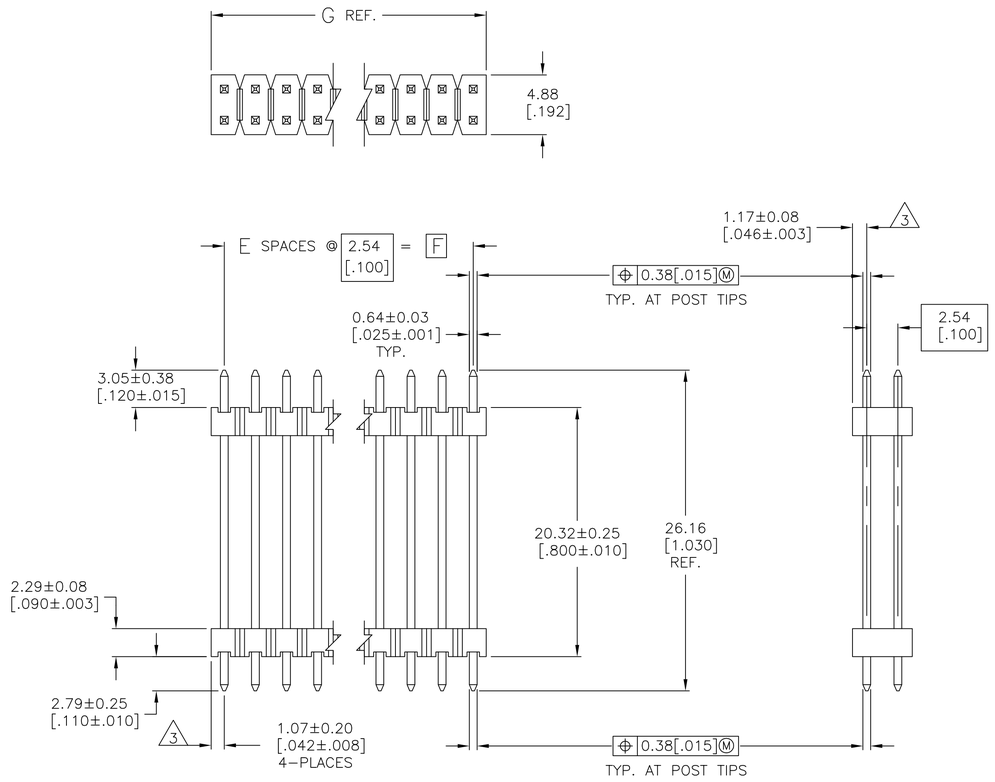

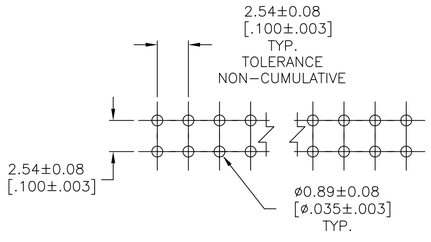

RECOMMENDED HOLE LAYOUT

1. ASSEMBLY MAY BE BROKEN TO THE DESIRED NUMBER OF POSITIONS
2. TRUE POSITION TOLERANCE OF THE POST TIPS APPLIES WHEN THE HEADER IS HELD FLAT AGAINST THE PRINTED CIRCUIT BOARD
3. THE NOTED DIMENSIONS APPLY AT THE INTERSECTION OF THE POST AND HOUSING
4. HOUSING: FLAME RETARDANT THERMOPLASTIC; COLOR: BLACK.
5. FINISH: 0.00254-0.00508 [.000100-.000200] BRIGHT TIN-LEAD OVER 0.00127 [.000050] NICKEL ENTIRE POST.
6. FINISH: 0.00254-0.00508 [.000100-.000200] MATTE TIN OVER 0.00127 [.000050] NICKEL ENTIRE POST.
7. OBSOLETE

	PLATING	G	F	E	NO. OF POSITIONS	PART NUMBER
	6	101.19 [3.984]	99.06 [3.900]	39	80	~~9-146496-0~~
	6	98.65 [3.884]	96.52 [3.800]	38	78	~~8-146496-9~~
	6	96.11 [3.784]	93.98 [3.700]	37	76	~~8-146496-8~~
	6	93.57 [3.684]	91.44 [3.600]	36	74	~~8-146496-7~~
	6	91.03 [3.584]	88.90 [3.500]	35	72	~~8-146496-6~~
	6	88.49 [3.484]	86.36 [3.400]	34	70	~~8-146496-5~~
	6	85.95 [3.384]	83.82 [3.300]	33	68	~~8-146496-4~~
	6	83.41 [3.284]	81.28 [3.200]	32	66	~~8-146496-3~~
	6	80.87 [3.184]	78.74 [3.100]	31	64	~~8-146496-2~~
	6	78.33 [3.084]	76.20 [3.000]	30	62	~~8-146496-1~~
7	6	75.79 [2.984]	73.66 [2.900]	29	60	~~8-146496-0~~
	6	73.25 [2.884]	71.12 [2.800]	28	58	~~7-146496-9~~
	6	70.71 [2.784]	68.58 [2.700]	27	56	~~7-146496-8~~
	6	68.17 [2.684]	66.04 [2.600]	26	54	~~7-146496-7~~
	6	65.63 [2.584]	63.50 [2.500]	25	52	~~7-146496-6~~
	6	63.09 [2.484]	60.96 [2.400]	24	50	~~7-146496-5~~
	6	60.55 [2.384]	58.42 [2.300]	23	48	~~7-146496-4~~
	6	58.01 [2.284]	55.88 [2.200]	22	46	~~7-146496-3~~
	6	55.47 [2.184]	53.34 [2.100]	21	44	~~7-146496-2~~
	6	52.93 [2.084]	50.80 [2.000]	20	42	~~7-146496-1~~
	6	50.39 [1.984]	48.26 [1.900]	19	40	~~7-146496-0~~
	6	47.85 [1.884]	45.72 [1.800]	18	38	~~6-146496-9~~
	6	45.31 [1.784]	43.18 [1.700]	17	36	~~6-146496-8~~
	6	42.77 [1.684]	40.64 [1.600]	16	34	~~6-146496-7~~
	6	40.23 [1.584]	38.10 [1.500]	15	32	6-146496-6
7	6	37.69 [1.484]	35.56 [1.400]	14	30	~~6-146496-5~~
	6	35.15 [1.384]	33.02 [1.300]	13	28	~~6-146496-4~~
	6	32.61 [1.284]	30.48 [1.200]	12	26	6-146496-3
	6	30.07 [1.184]	27.94 [1.100]	11	24	~~6-146496-2~~
	6	27.53 [1.084]	25.40 [1.000]	10	22	~~6-146496-1~~
	6	24.99 [.984]	22.86 [.900]	9	20	~~6-146496-0~~
	6	22.45 [.884]	20.32 [.800]	8	18	~~5-146496-9~~
7	6	19.91 [.784]	17.78 [.700]	7	16	5-146496-8
	6	17.37 [.684]	15.24 [.600]	6	14	~~5-146496-7~~
	6	14.83 [.584]	12.70 [.500]	5	12	~~5-146496-6~~
	6	12.29 [.484]	10.16 [.400]	4	10	~~5-146496-5~~
	6	9.75 [.384]	7.62 [.300]	3	8	~~5-146496-4~~
	6	7.21 [.284]	5.08 [.200]	2	6	~~5-146496-3~~
	6	4.67 [.184]	2.54 [.100]	1	4	5-146496-2
7	6	2.13 [.084]	- -	-	2	~~5-146496-1~~

	PLATING	G	F	E	NO. OF POSITIONS	PART NUMBER
	5	101.19 [3.984]	99.06 [3.900]	39	80	~~4-146496-0~~
	5	98.65 [3.884]	96.52 [3.800]	38	78	~~3-146496-9~~
	5	96.11 [3.784]	93.98 [3.700]	37	76	~~3-146496-8~~
	5	93.57 [3.684]	91.44 [3.600]	36	74	~~3-146496-7~~
	5	91.03 [3.584]	88.90 [3.500]	35	72	~~3-146496-6~~
	5	88.49 [3.484]	86.36 [3.400]	34	70	~~3-146496-5~~
	5	85.95 [3.384]	83.82 [3.300]	33	68	~~3-146496-4~~
	5	83.41 [3.284]	81.28 [3.200]	32	66	~~3-146496-3~~
	5	80.87 [3.184]	78.74 [3.100]	31	64	~~3-146496-2~~
	5	78.33 [3.084]	76.20 [3.000]	30	62	~~3-146496-1~~
	5	75.79 [2.984]	73.66 [2.900]	29	60	~~3-146496-0~~
	5	73.25 [2.884]	71.12 [2.800]	28	58	~~2-146496-9~~
	5	70.71 [2.784]	68.58 [2.700]	27	56	~~2-146496-8~~
	5	68.17 [2.684]	66.04 [2.600]	26	54	~~2-146496-7~~
	5	65.63 [2.584]	63.50 [2.500]	25	52	~~2-146496-6~~
	5	63.09 [2.484]	60.96 [2.400]	24	50	~~2-146496-5~~
	5	60.55 [2.384]	58.42 [2.300]	23	48	~~2-146496-4~~
	5	58.01 [2.284]	55.88 [2.200]	22	46	~~2-146496-3~~
	5	55.47 [2.184]	53.34 [2.100]	21	44	~~2-146496-2~~
	5	52.93 [2.084]	50.80 [2.000]	20	42	~~2-146496-1~~
7	5	50.39 [1.984]	48.26 [1.900]	19	40	~~2-146496-0~~
	5	47.85 [1.884]	45.72 [1.800]	18	38	~~1-146496-9~~
	5	45.31 [1.784]	43.18 [1.700]	17	36	~~1-146496-8~~
	5	42.77 [1.684]	40.64 [1.600]	16	34	~~1-146496-7~~
	5	40.23 [1.584]	38.10 [1.500]	15	32	~~1-146496-6~~
	5	37.69 [1.484]	35.56 [1.400]	14	30	~~1-146496-5~~
	5	35.15 [1.384]	33.02 [1.300]	13	28	~~1-146496-4~~
	5	32.61 [1.284]	30.48 [1.200]	12	26	~~1-146496-3~~
	5	30.07 [1.184]	27.94 [1.100]	11	24	~~1-146496-2~~
	5	27.53 [1.084]	25.40 [1.000]	10	22	~~1-146496-1~~
	5	24.99 [.984]	22.86 [.900]	9	20	~~1-146496-0~~
	5	22.45 [.884]	20.32 [.800]	8	18	~~146496-9~~
	5	19.91 [.784]	17.78 [.700]	7	16	~~146496-8~~
	5	17.37 [.684]	15.24 [.600]	6	14	~~146496-7~~
	5	14.83 [.584]	12.70 [.500]	5	12	~~146496-6~~
	5	12.29 [.484]	10.16 [.400]	4	10	~~146496-5~~
	5	9.75 [.384]	7.62 [.300]	3	8	~~146496-4~~
	5	7.21 [.284]	5.08 [.200]	2	6	~~146496-3~~
	5	4.67 [.184]	2.54 [.100]	1	4	~~146496-2~~
	5	2.13 [.084]	- -	-	2	~~146496-1~~

THIS DRAWING IS A CONTROLLED DOCUMENT.

DIMENSIONS: mm [INCHES]

TOLERANCES UNLESS OTHERWISE SPECIFIED:
0 PLC ± -
1 PLC ± -
2 PLC ± 0.51[.02]
3 PLC ± 0.127[.005]
4 PLC ± 0.0127[.005]
ANGLES ± -

MATERIAL 4

FINISH SEE TABLE

DWN T. HOFFMAN 19OCT06
CHK G. DUBNICZKI -
APVD G. DUBNICZKI -
PRODUCT SPEC —
APPLICATION SPEC —
WEIGHT —

TE Connectivity

NAME HEADER ASSEMBLY, MOD II, STACKING, DOUBLE ROW, .025 SQ. POST, UNSHROUDED

SIZE	CAGE CODE	DRAWING NO	RESTRICTED TO
A1	00779	C-146496	—

CUSTOMER DRAWING | SCALE 4:1 | SHEET 1 OF 1 | REV C

4805 (1/15)