THIS DRAWING IS UNPUBLISHED. RELEASED FOR PUBLICATION , .
© COPYRIGHT By – ALL RIGHTS RESERVED.

LOC	DIST
J	

REVISIONS

P	LTR	DESCRIPTION	DATE	DWN	APVD
	F	REVISED ECR-14-009852	23SEP14	I.T	W.H

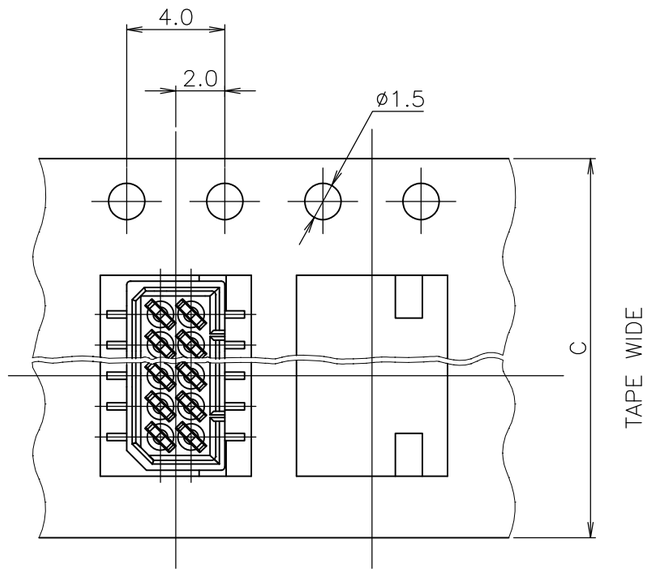

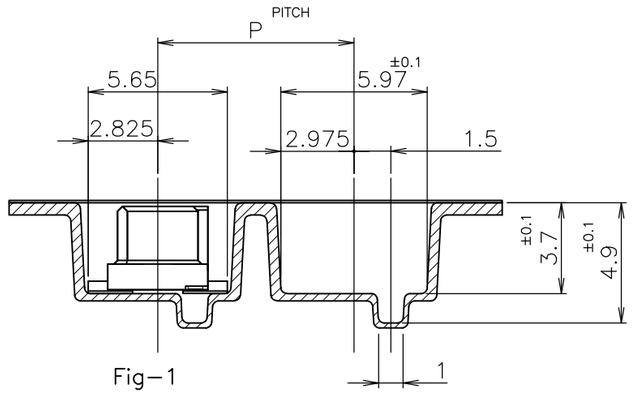

Fig–1

TOP OF REEL

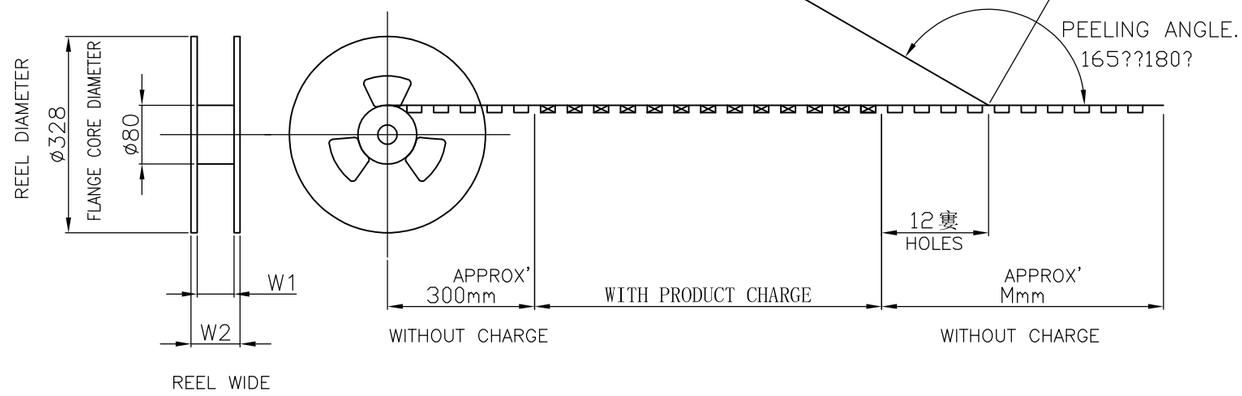

NOTES;

1. PACKING SPEC : 107–5123–1

	W2	W1	M	P	C	?? (?) QTY/REEL	?? Pos.	??????? ? ? EMBOSS TAPE P/N	?????? (???) CONNECTOR P/N	???? ?????? TAPING P/N
OBSOLETE	~~21~~	~~18~~	~~300~~	~~8~~	~~16~~	~~1500~~	~~6~~	~~1–912050–3~~	~~3–174904–6~~	~~3–175630–6~~
							10	1–720999–1	4– –0	4– –0
							12	–8	4– –2	4– –2
							16	–9	4– –6	4– –6
OBSOLETE							~~18~~	~~2– –3~~	~~4– –8~~	~~4– –8~~
OBSOLETE							~~20~~	~~2– –4~~	~~5– –0~~	~~5– –0~~

WITHOUT POLYAMIDE TAPE

THIS DRAWING IS A CONTROLLED DOCUMENT.

DIMENSIONS: mm

TOLERANCES UNLESS OTHERWISE SPECIFIED:

~~0 PLC~~ ± ~~1 PLC~~ ± ~~2 PLC~~ ± ~~3 PLC~~ ± ~~4 PLC~~ ± ~~ANGLES~~ ±

1桁以下 : ±0.2
10を超え 3桁以下 : ±0.25
3桁を超え 10桁以下 : ±0.3
角度 : ±3°

MATERIAL

FINISH

DWN	J.TANIGAWA	28MAY88
CHK	S.KIKUCHI	30MAY88
APVD	N.ONOUE	30MAY88
PRODUCT SPEC		
APPLICATION SPEC		
WEIGHT		

TE Connectivity

NAME

ON TAPING (EMBOSS)1.25 F–P CONNECTOR
B–TO–B DOUBLE ROW REC HDR ASS'Y (V)
SMT TYPE WITHOUT BOSS

SIZE	CAGE CODE	DRAWING NO	RESTRICTED TO
A3	00779	C–175630	—

CUSTOMER DRAWING

SCALE	SHEET	REV
NON	1 OF 2	F

THIS DRAWING IS UNPUBLISHED. RELEASED FOR PUBLICATION , .
© COPYRIGHT By – ALL RIGHTS RESERVED.

LOC	DIST
J	

REVISIONS

P	LTR	DESCRIPTION	DATE	DWN	APVD
	–	SEE SHEET 1	–	—	—

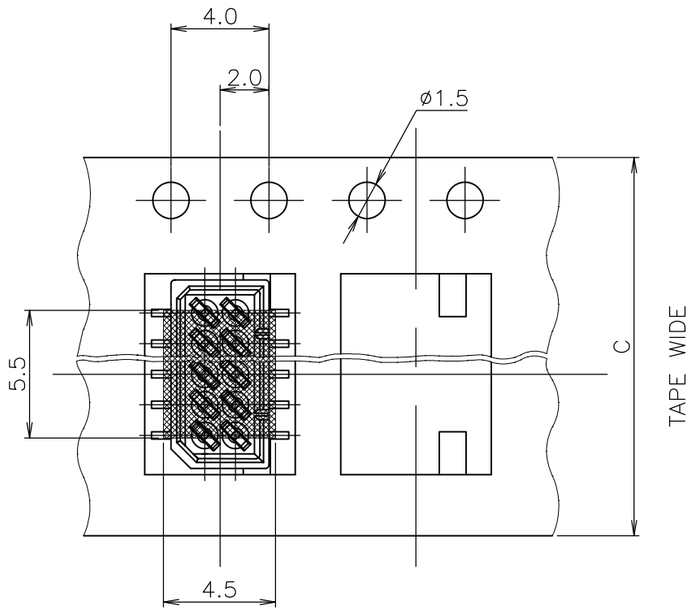

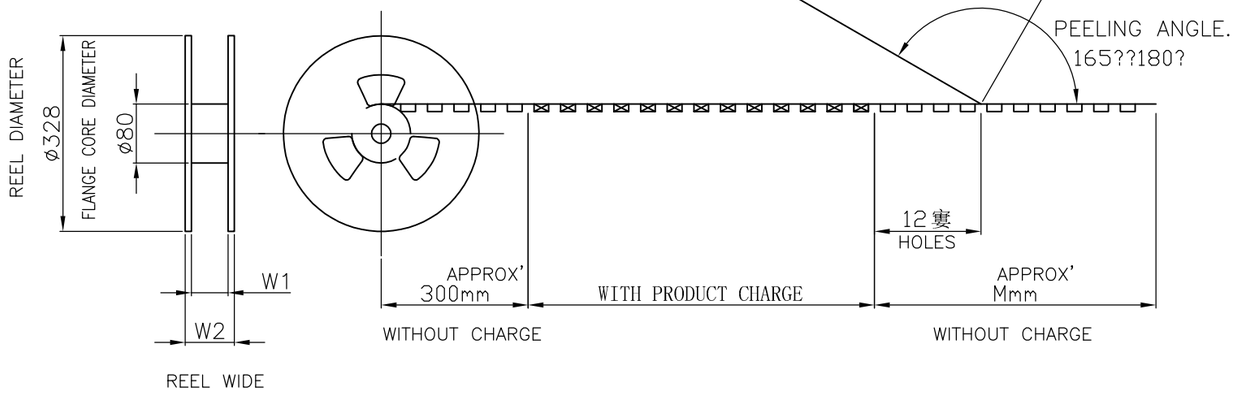

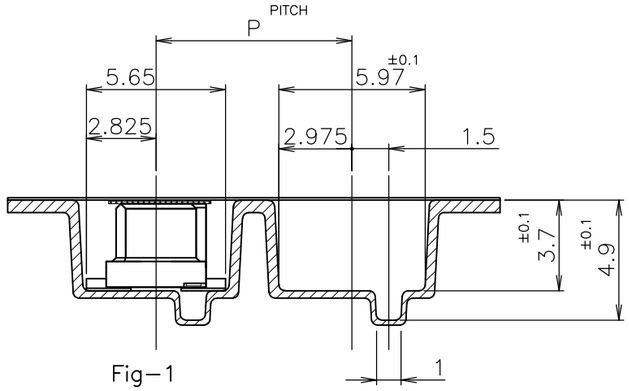

Fig–1

TOP OF REEL

29	26	600	12	24	1000	16	720999–9	4– ↑ –6	9– ↑ –6
21	18	300	8	24	1500	14	2–720999–2	4–174904–4	4–175630–4
W_2	W_1	M	P	C	QTY/REEL	Pos.	EMBOSS TAPE P/N	CONNECTOR P/N	SALABLE TAPING P/N

WITH POLYAMIDE TAPE

THIS DRAWING IS A CONTROLLED DOCUMENT.

DIMENSIONS: mm

TOLERANCES UNLESS OTHERWISE SPECIFIED:
0 PLC ±
1 PLC ±
2 PLC ±
3 PLC ±
4 PLC ±
ANGLES ±

MATERIAL

FINISH

DWN	J.TANIGAWA	28MAY88
CHK	S.KIKUCHI	30MAY88
APVD	N.ONOUE	30MAY88
PRODUCT SPEC		
APPLICATION SPEC		
WEIGHT		

TE Connectivity

NAME
ON TAPING (EMBOSS)1.25 F–P CONNECTOR
B–TO–B DOUBLE ROW REC HDR ASS'Y (V)
SMT TYPE WITHOUT BOSS, W/CAP

SIZE	CAGE CODE	DRAWING NO	RESTRICTED TO
A3	00779	C–175630	—

CUSTOMER DRAWING | SCALE NON | SHEET 2 OF 2 | REV F