THIS DRAWING IS UNPUBLISHED. RELEASED FOR PUBLICATION -,- .
© COPYRIGHT - By - ALL RIGHTS RESERVED.

| LOC | DIST |
|---|---|
| AF | 50 |

REVISIONS

| P | LTR | DESCRIPTION | DATE | DWN | APVD |
|---|---|---|---|---|---|
| | AD | REVISED PER ECR-12-013445 | 18OCT12 | KH | PD |

1 CONTINUOUS STRIP ON REELS.

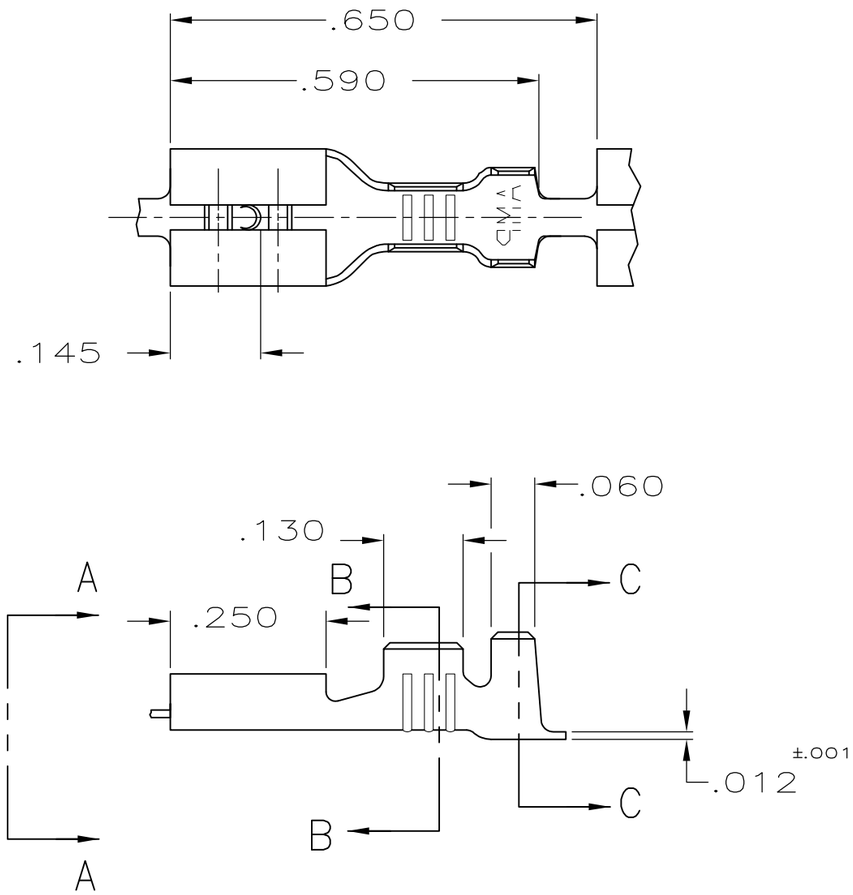


| | FINISH | MATERIAL | INSULATION RANGE | WIRE SIZE | TAB THK. | PART NUMBER |
|---|---|---|---|---|---|---|
| OBSOLETE | SILVER | #4H PH BRZ | .090-.130 | 20-16 | .015 ±.001 | ~~42453-3~~ |
| | TIN | BRASS | .090-.130 | 20-16 | .015 ±.001 | 42453-2 |
| OBSOLETE | — | #4H BRASS | .090-.130 | 20-16 | .015 ±.001 | ~~42453-1~~ |

THIS DRAWING IS A CONTROLLED DOCUMENT.

DIMENSIONS: INCHES

TOLERANCES UNLESS OTHERWISE SPECIFIED:
0 PLC ± -
1 PLC ± -
2 PLC ± -
3 PLC ± .015
4 PLC ± -
ANGLES ± -

MATERIAL: SEE ABOVE
FINISH: SEE ABOVE

DWN JR RUTH 10/3/86
CHK G YETTER 10/3/86
APVD R KUZO 10/27/96
PRODUCT SPEC —
APPLICATION SPEC —
WEIGHT —

TE Connectivity

NAME: .187 SERIES FASTON RECEPTACLE

| SIZE | CAGE CODE | DRAWING NO | RESTRICTED TO |
|---|---|---|---|
| A3 | 00779 | C-42453 | — |

CUSTOMER DRAWING | SCALE NTS | SHEET 1 OF 1 | REV AD

1470-19 (3/11)